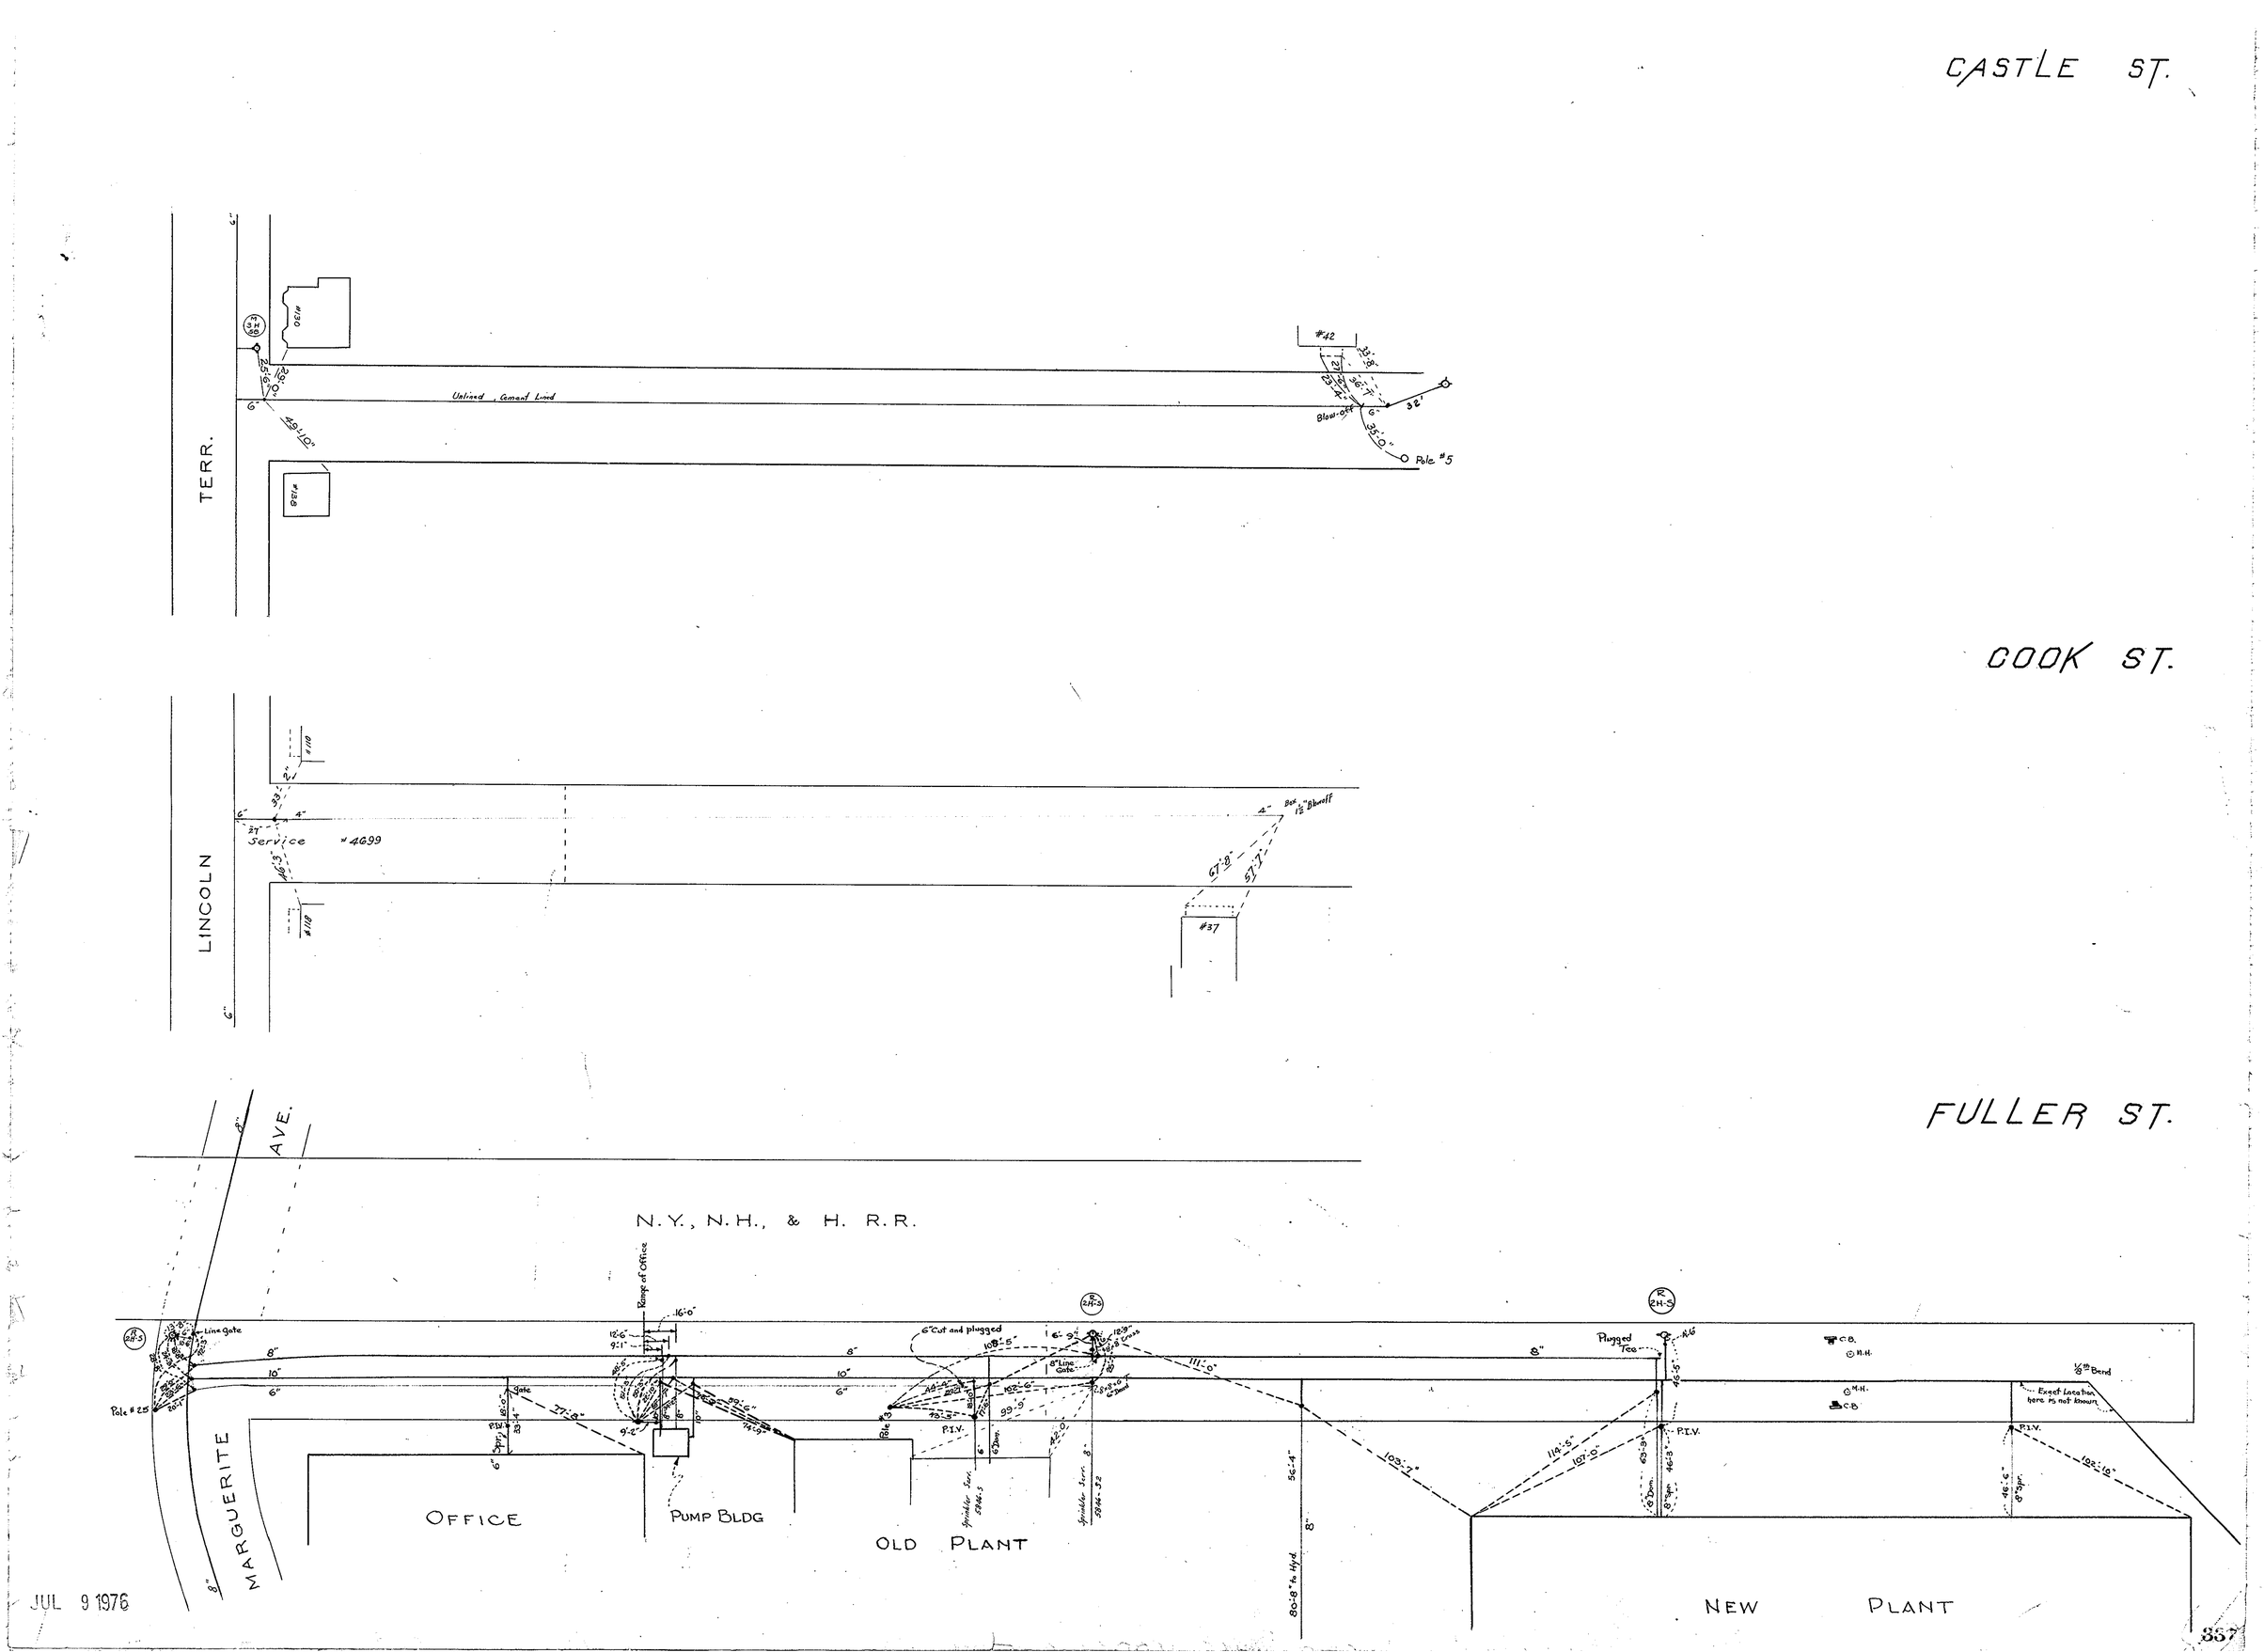
CASTLE ST.
TERR.
Unlined, Cement Lined
Blow-off
Pole #5
COOK ST.
LINCOLN
Service #4699
#37
FULLER ST.
AVE.
N.Y., N.H., & H. R.R.
Ramp of Office
Line Gate
Pole #25
MARGUERITE
OFFICE
PUMP BLDG
OLD PLANT
NEW PLANT
Plugged Tee
Exact Location here is not known
P.I.V.
JUL 9 1976