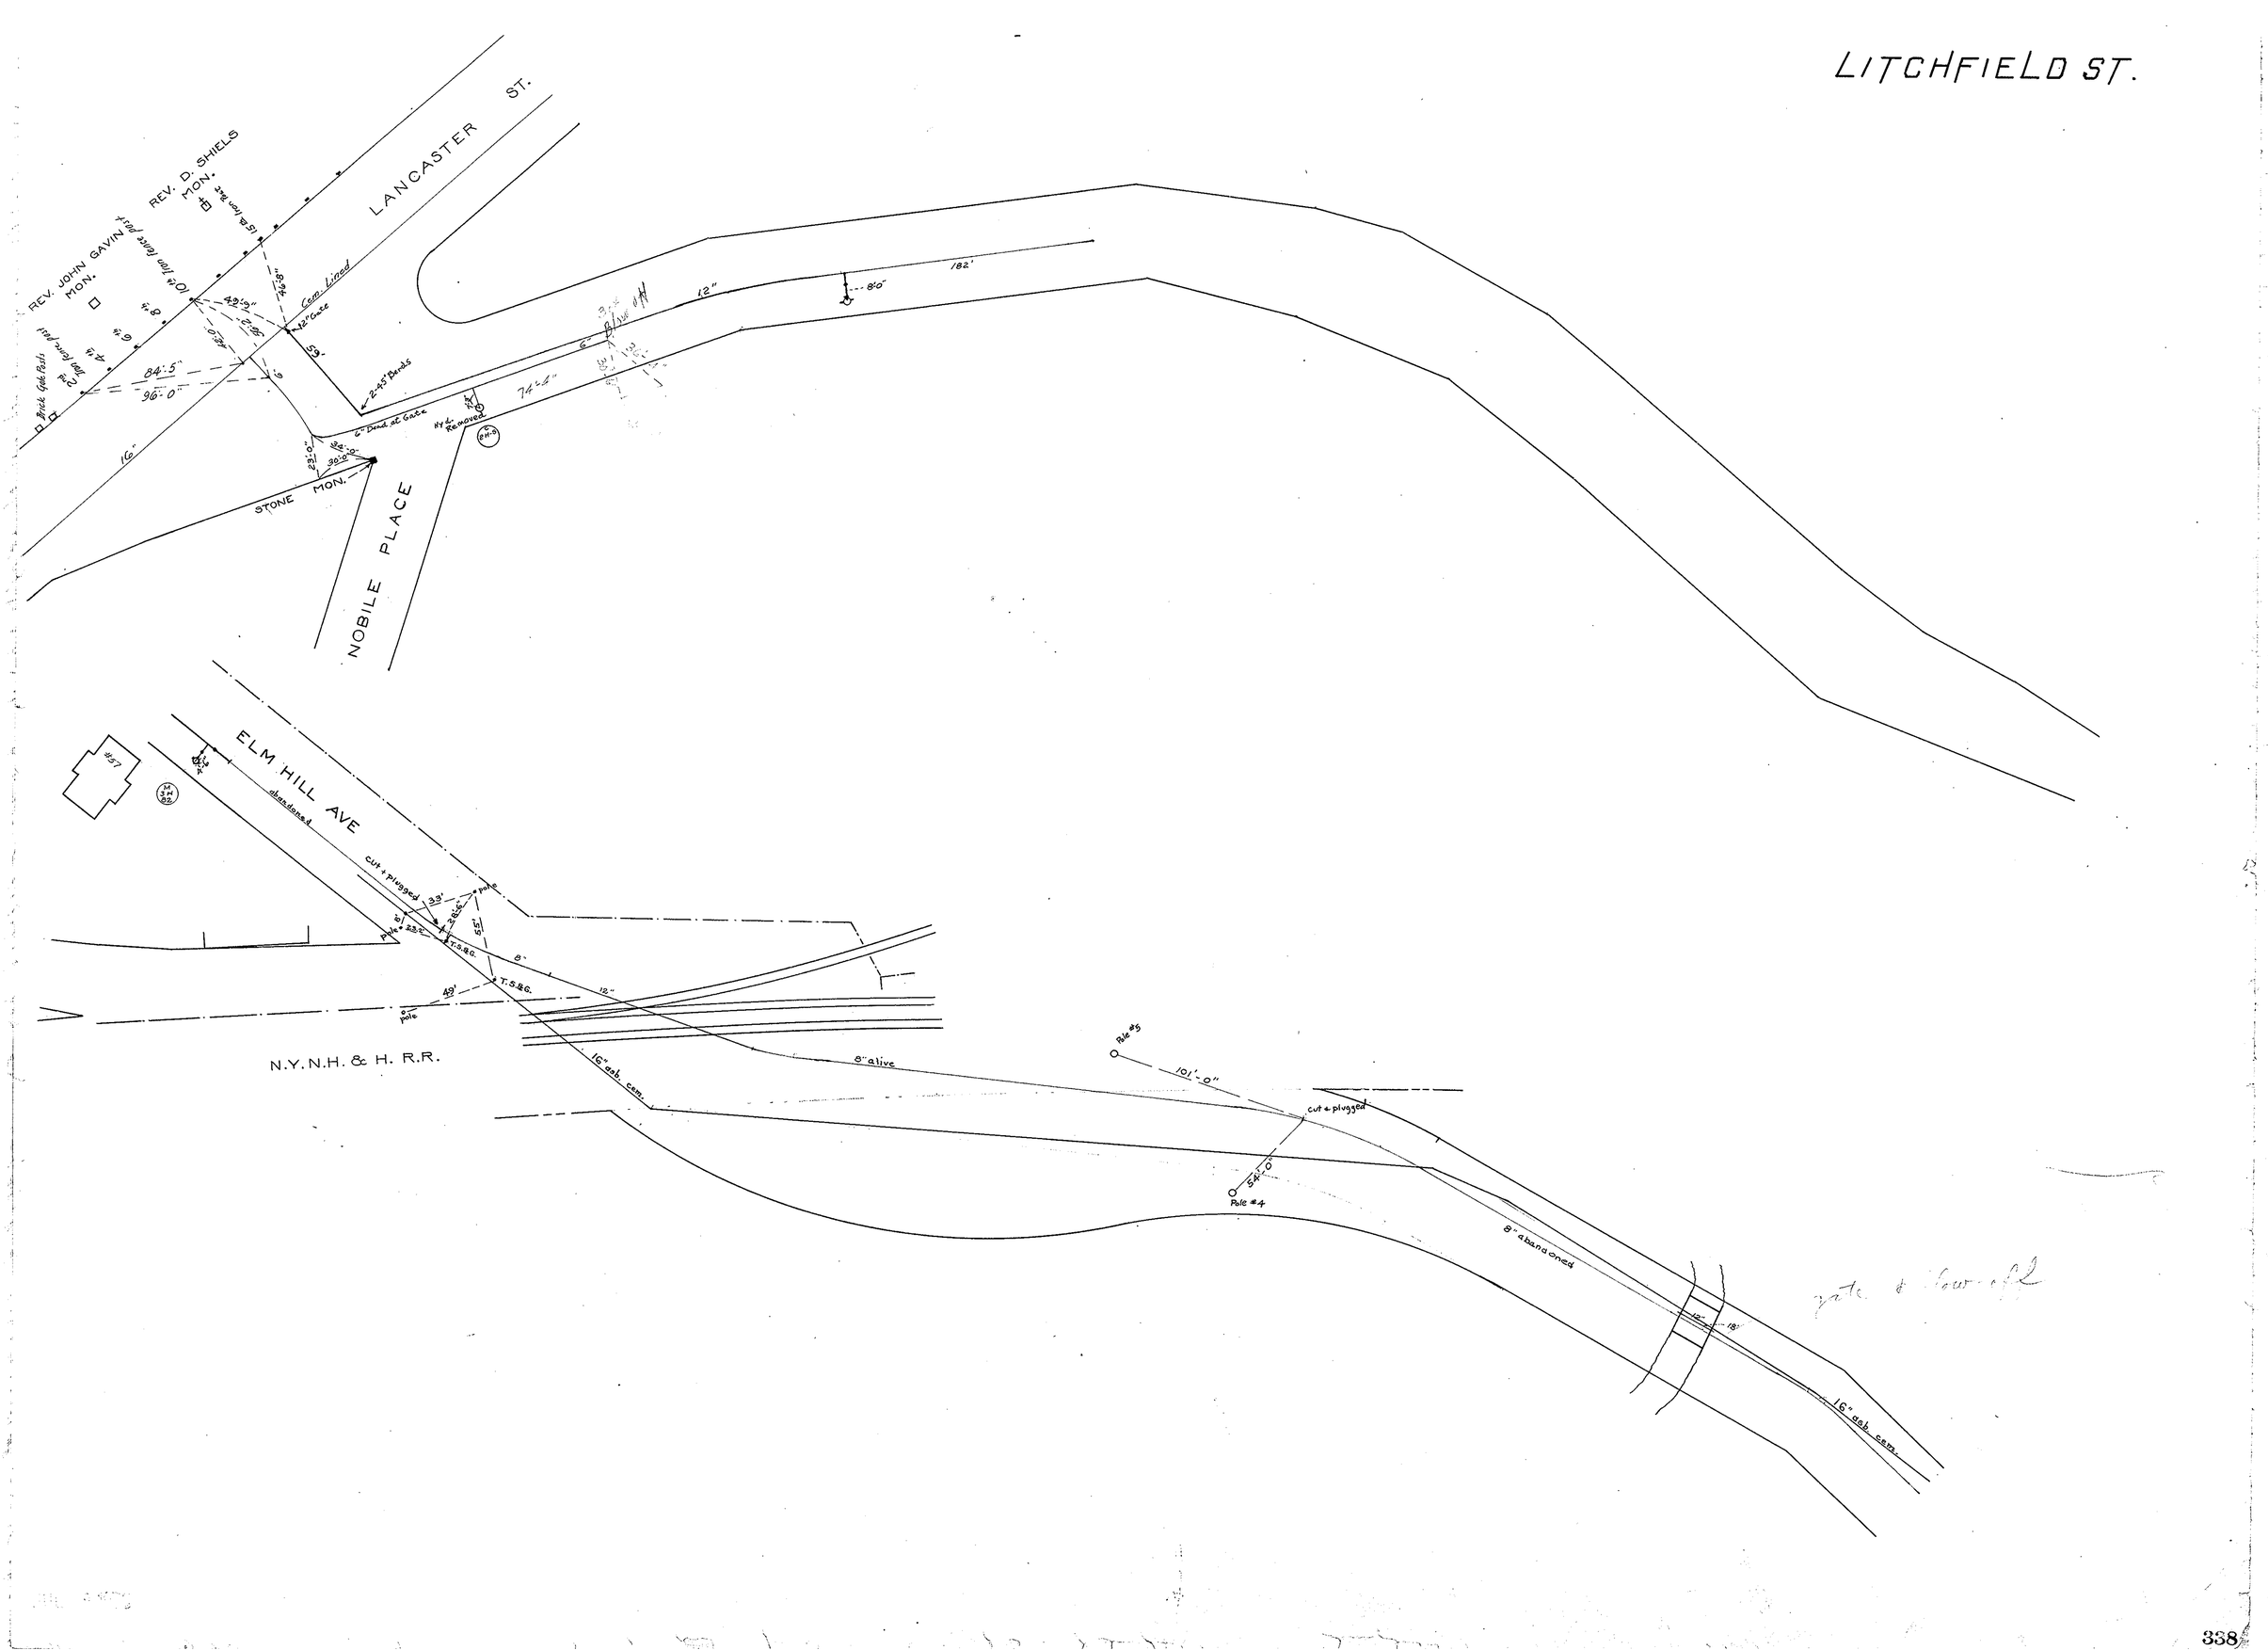
LITCHFIELD ST.
LANCASTER ST.
REV. D. SHIELS MON.
REV. JOHN GAVIN MON.
Brick Gate Posts
10" Iron fence post
15" Iron Post
Cem. Lined
12" Gate
2-45° Bends
6" Dead at Gate
Hyd. Removed
STONE MON.
NOBILE PLACE
ELM HILL AVE
abandoned
cut + plugged
pole
T.S.&G.
N.Y.N.H. & H. R.R.
16" asb. cem.
8" alive
Pole #5
Pole #4
101'-0"
54'-0"
8" abandoned
gate & low-off