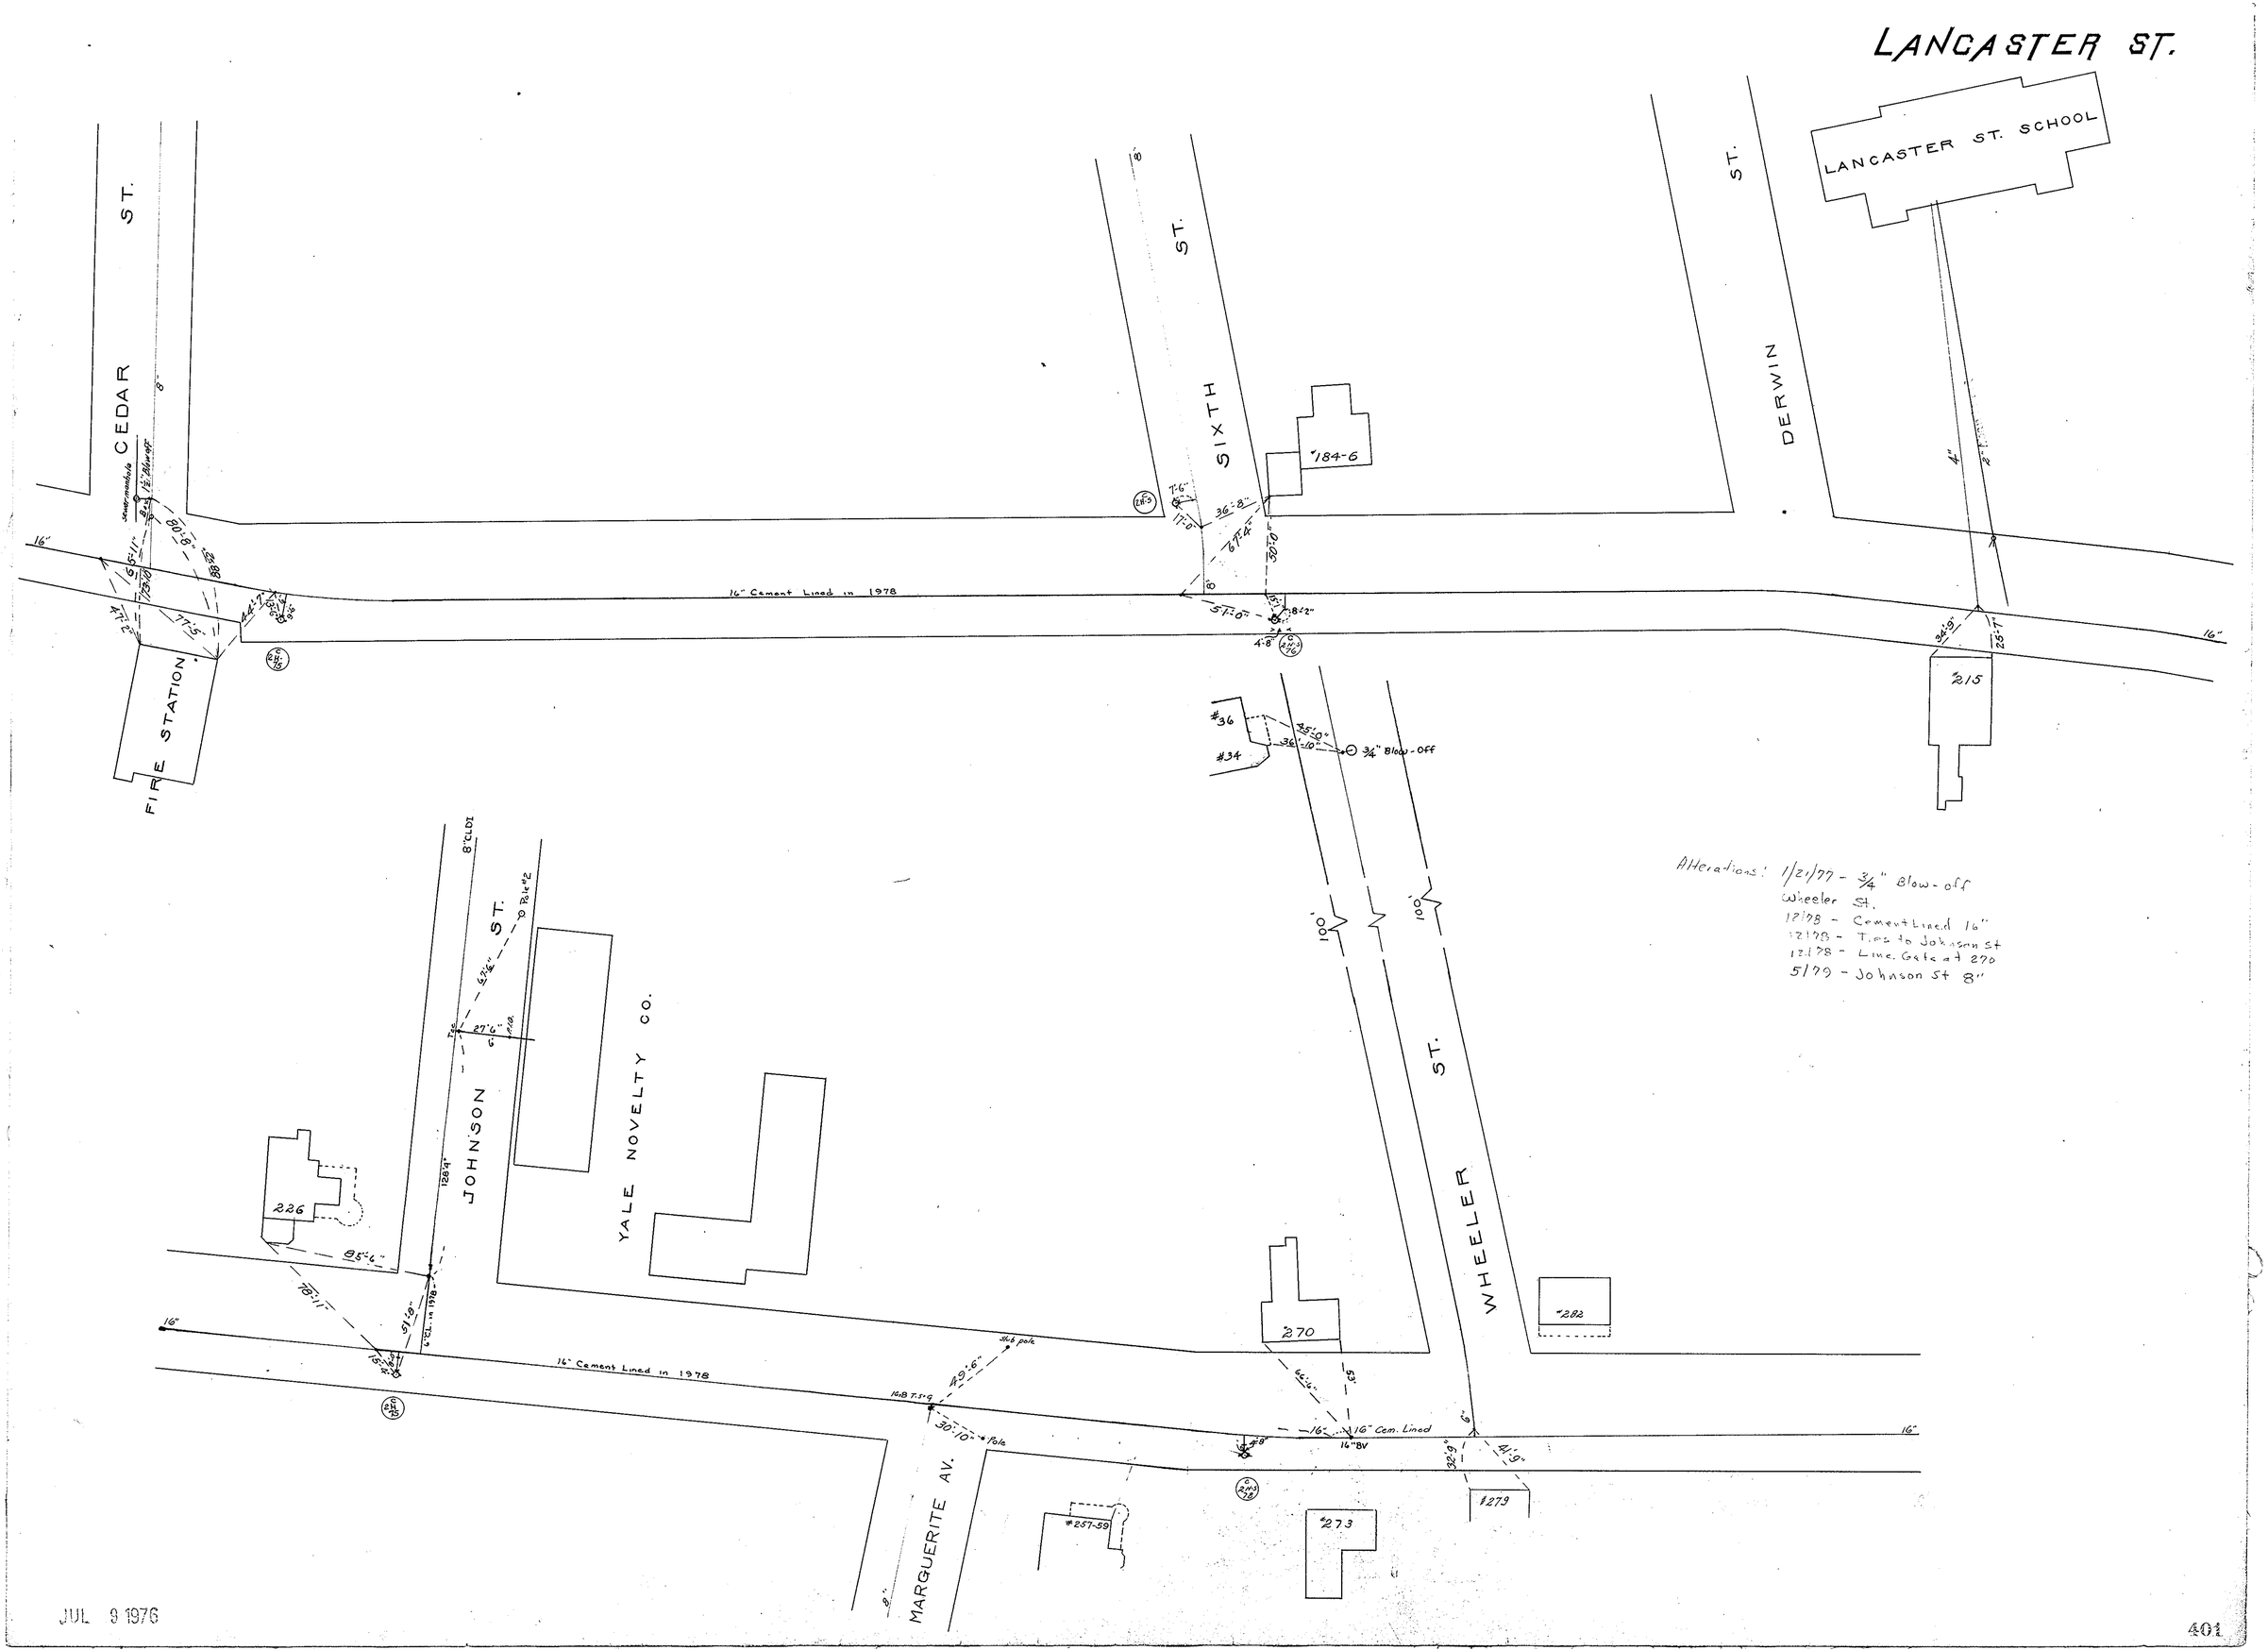
LANCASTER ST.
LANCASTER ST. SCHOOL
CEDAR ST.
SIXTH ST.
DERWIN ST.
FIRE STATION
#184-6
16" Cement Lined in 1978
#36
#34
3/4" Blow-off
#215
JOHNSON ST.
YALE NOVELTY CO.
#226
WHEELER ST.
#270
#282
#279
#273
#257-59
MARGUERITE AV.
16" Cem. Lined
16" BV
Alterations: 1/21/77 - 3/4" Blow-off Wheeler St.
12/78 - Cement Lined 16"
12/78 - Ties to Johnson St
12/78 - Line. Gate at 270
5/79 - Johnson St 8"

JUL 9 1976