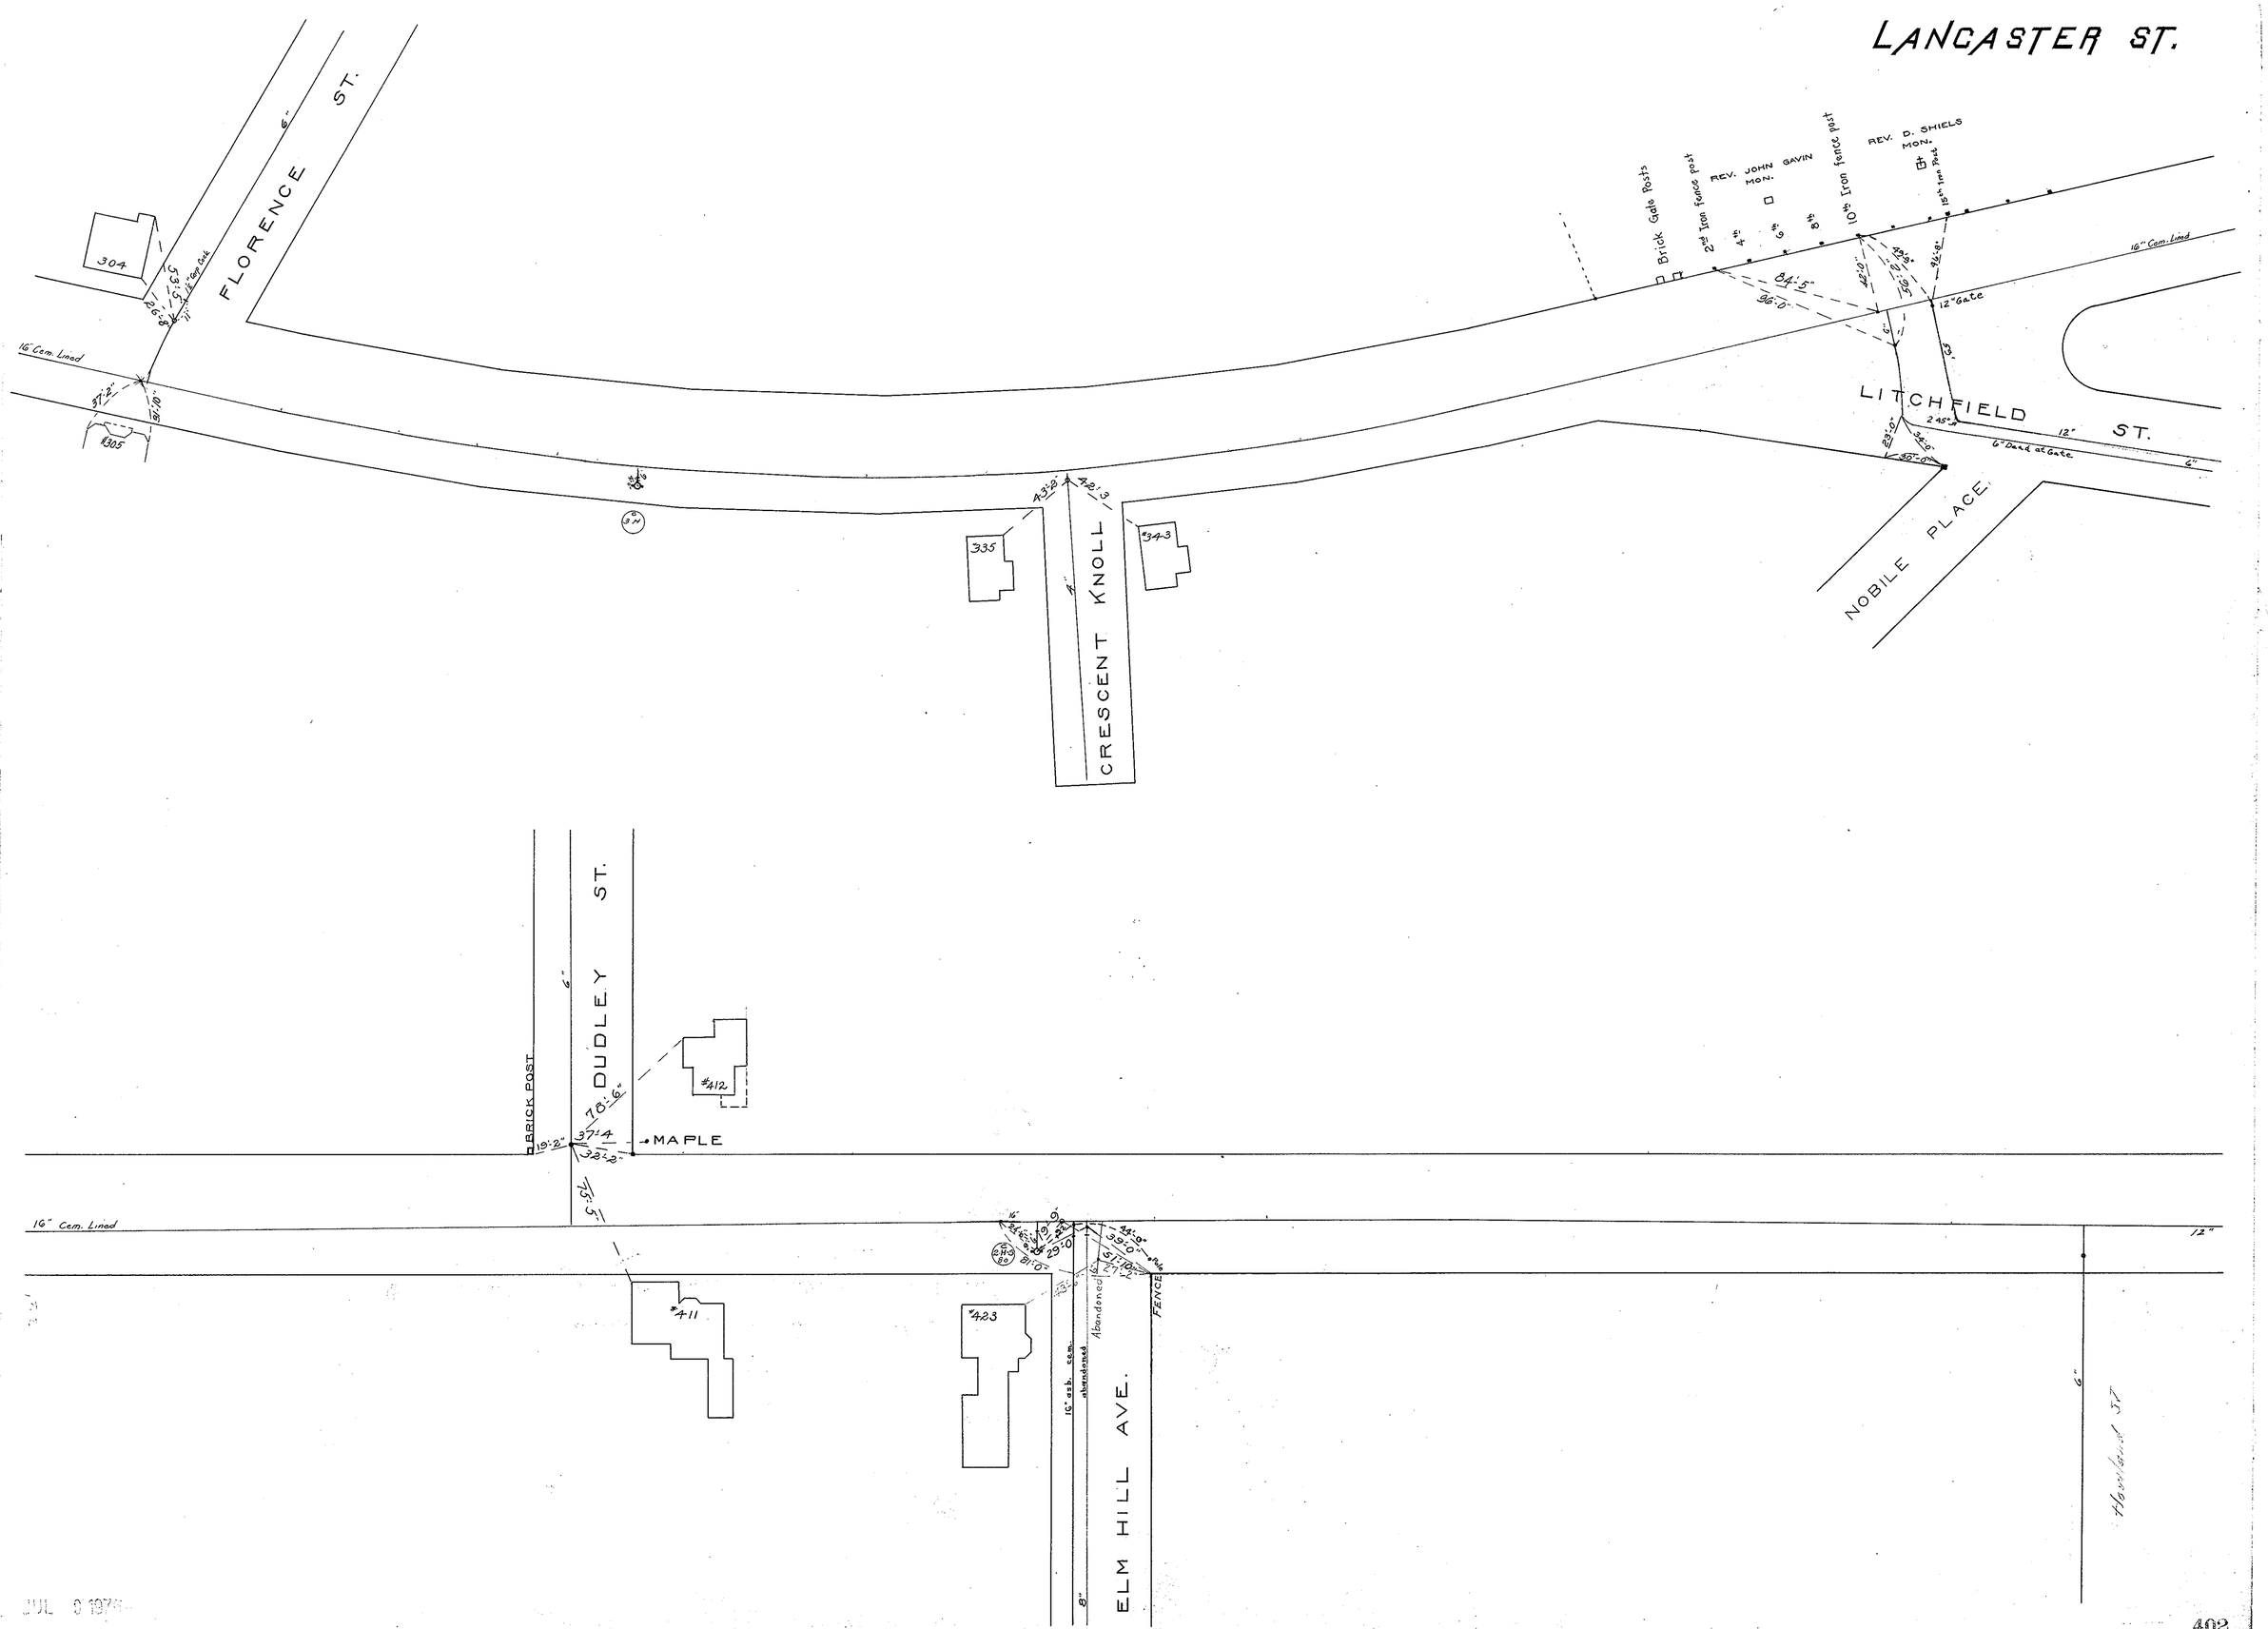
LANCASTER ST.
FLORENCE ST.
LITCHFIELD ST.
NOBILE PLACE
CRESCENT KNOLL
DUDLEY ST.
ELM HILL AVE.
MAPLE
BRICK POST
Brick Gate Posts
2nd Iron fence post
REV. JOHN GAVIN MON.
10th Iron fence post
REV. D. SHIELS MON.
15th Iron Post
16" Cem. Lined
12" Gate
6" Dead at Gate
Abandoned
FENCE
Hoveland St
304
305
335
343
411
412
423
JUL 9 1976