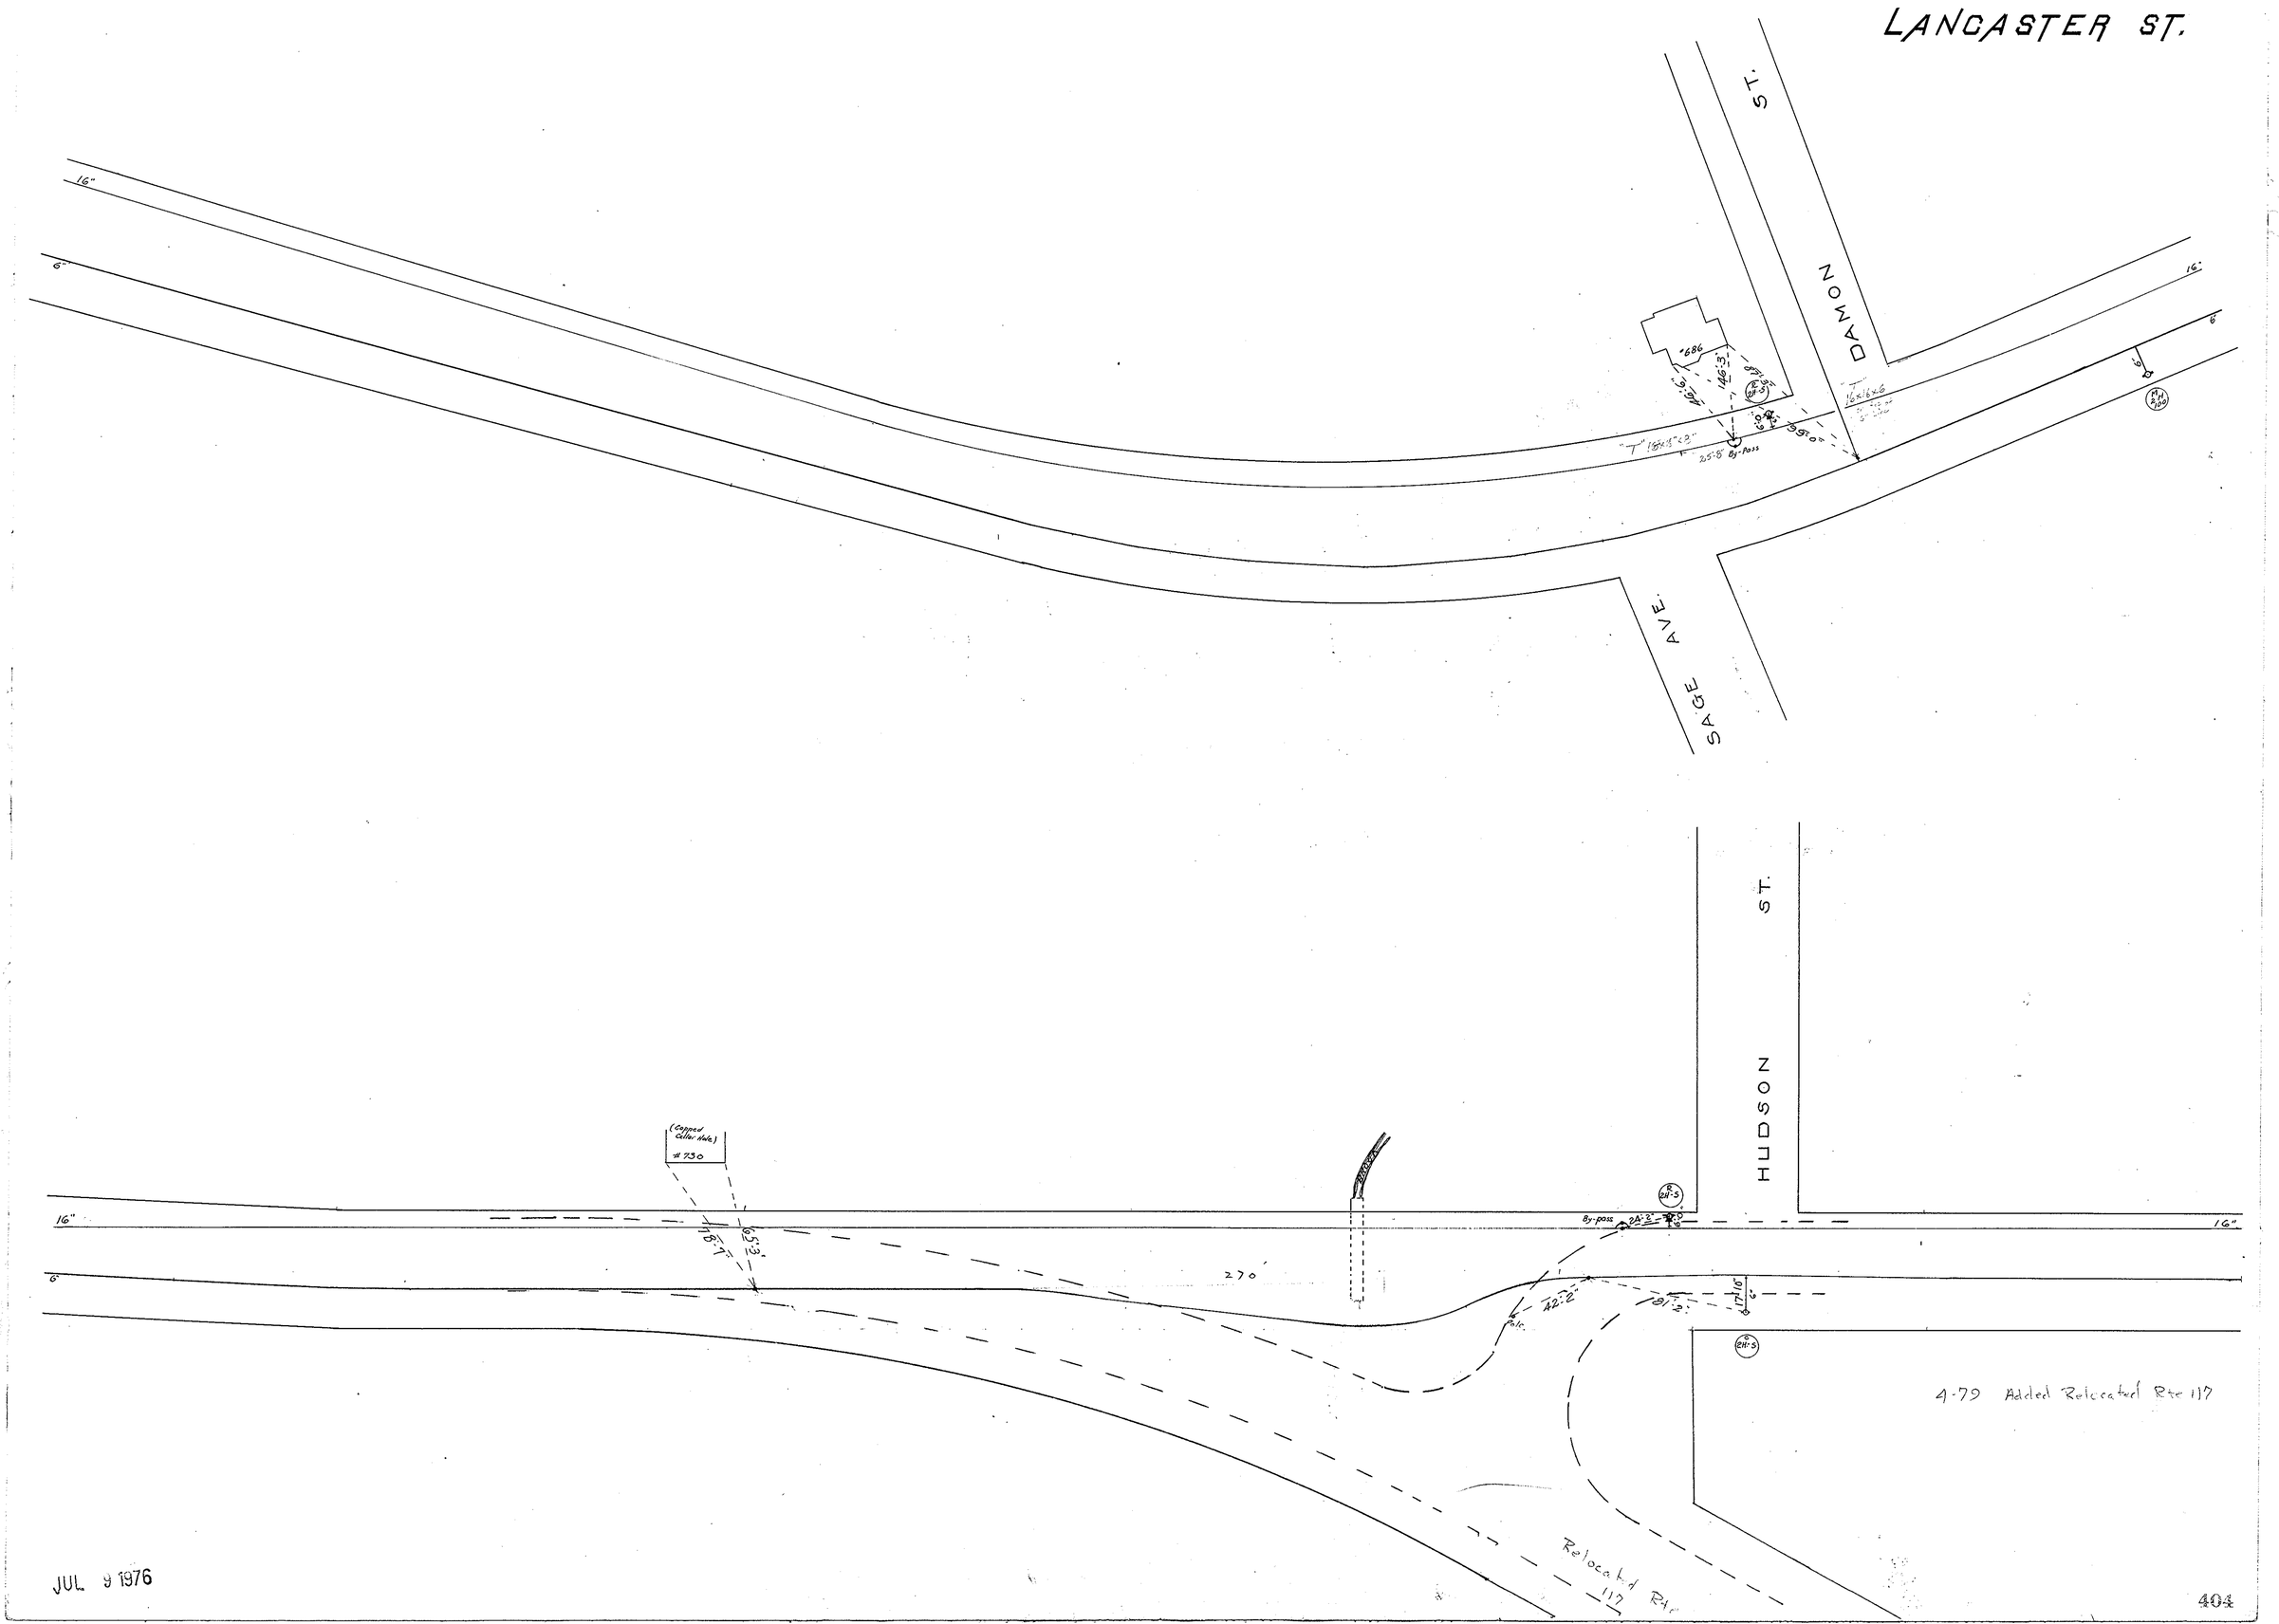
LANCASTER ST.
DAMON ST.
SAGE AVE.
HUDSON ST.
16"
6"
By-Pass
(Capped Collar Hole)
#730
270'
4-79 Added Relocated Rte 117
Relocated Rte 117

JUL 9 1976