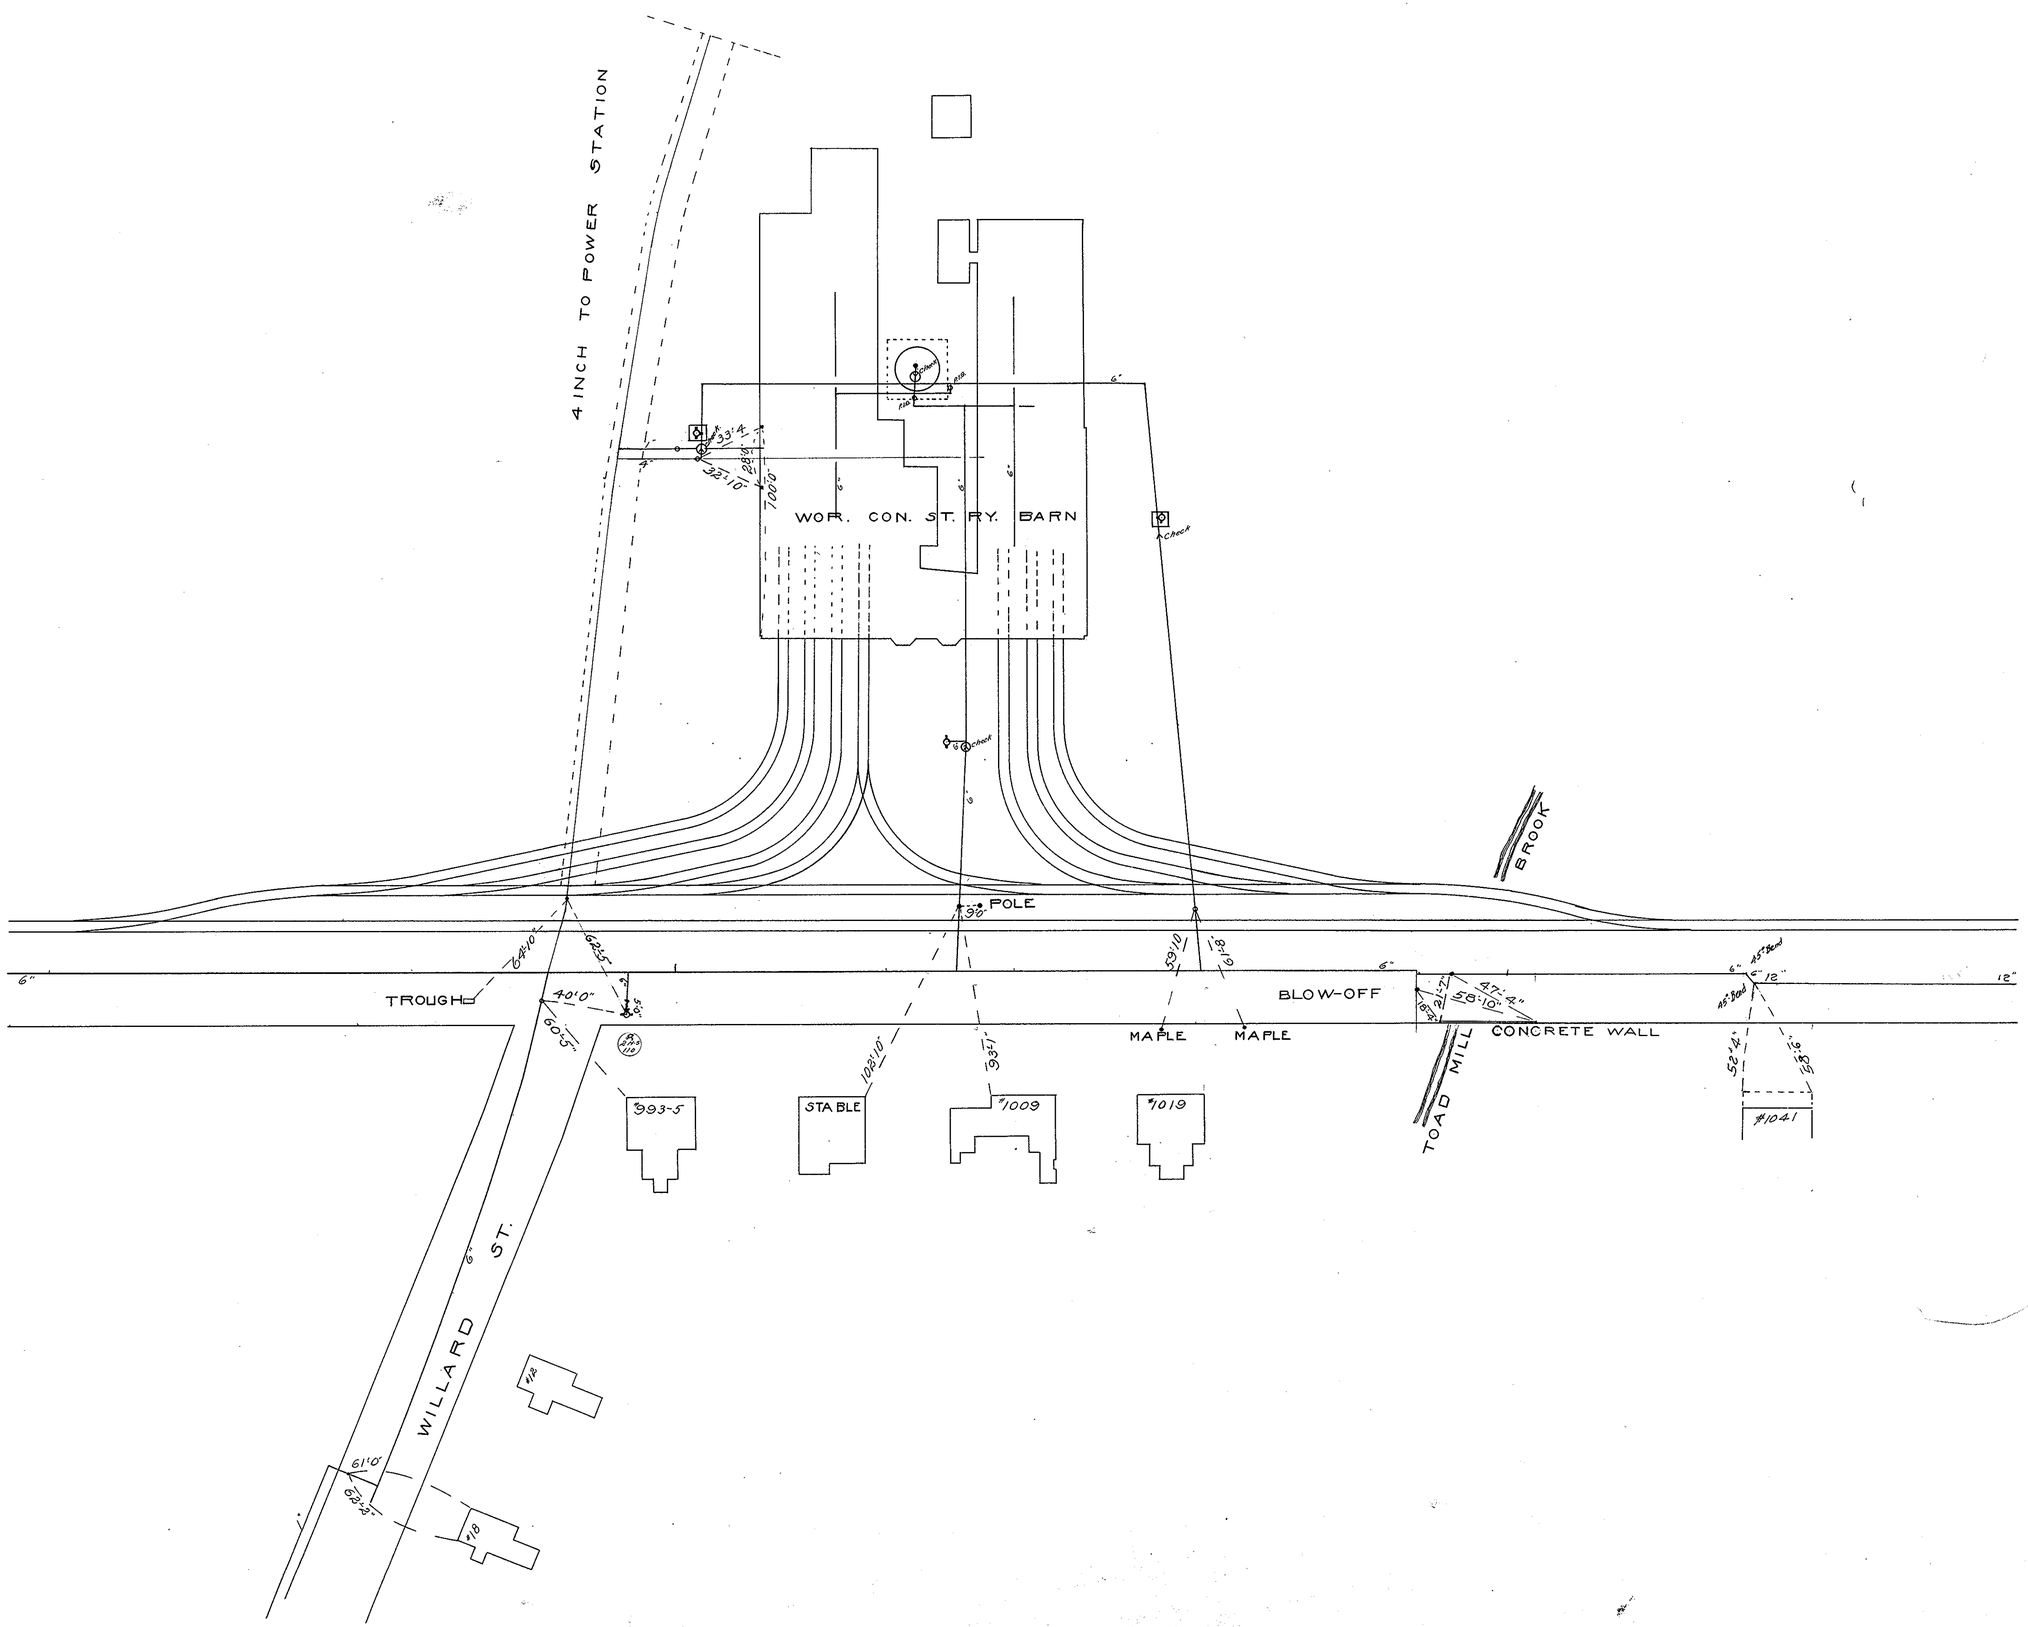
LANCASTER ST.
4 INCH TO POWER STATION
WOR. CON. ST. RY. BARN
Check
BROOK
POLE
TROUGH
BLOW-OFF
MAPLE
MAPLE
CONCRETE WALL
TOAD MILL
STABLE
#993-5
#1009
#1019
#1041
WILLARD ST.
#12
#18

JUL 9 1976