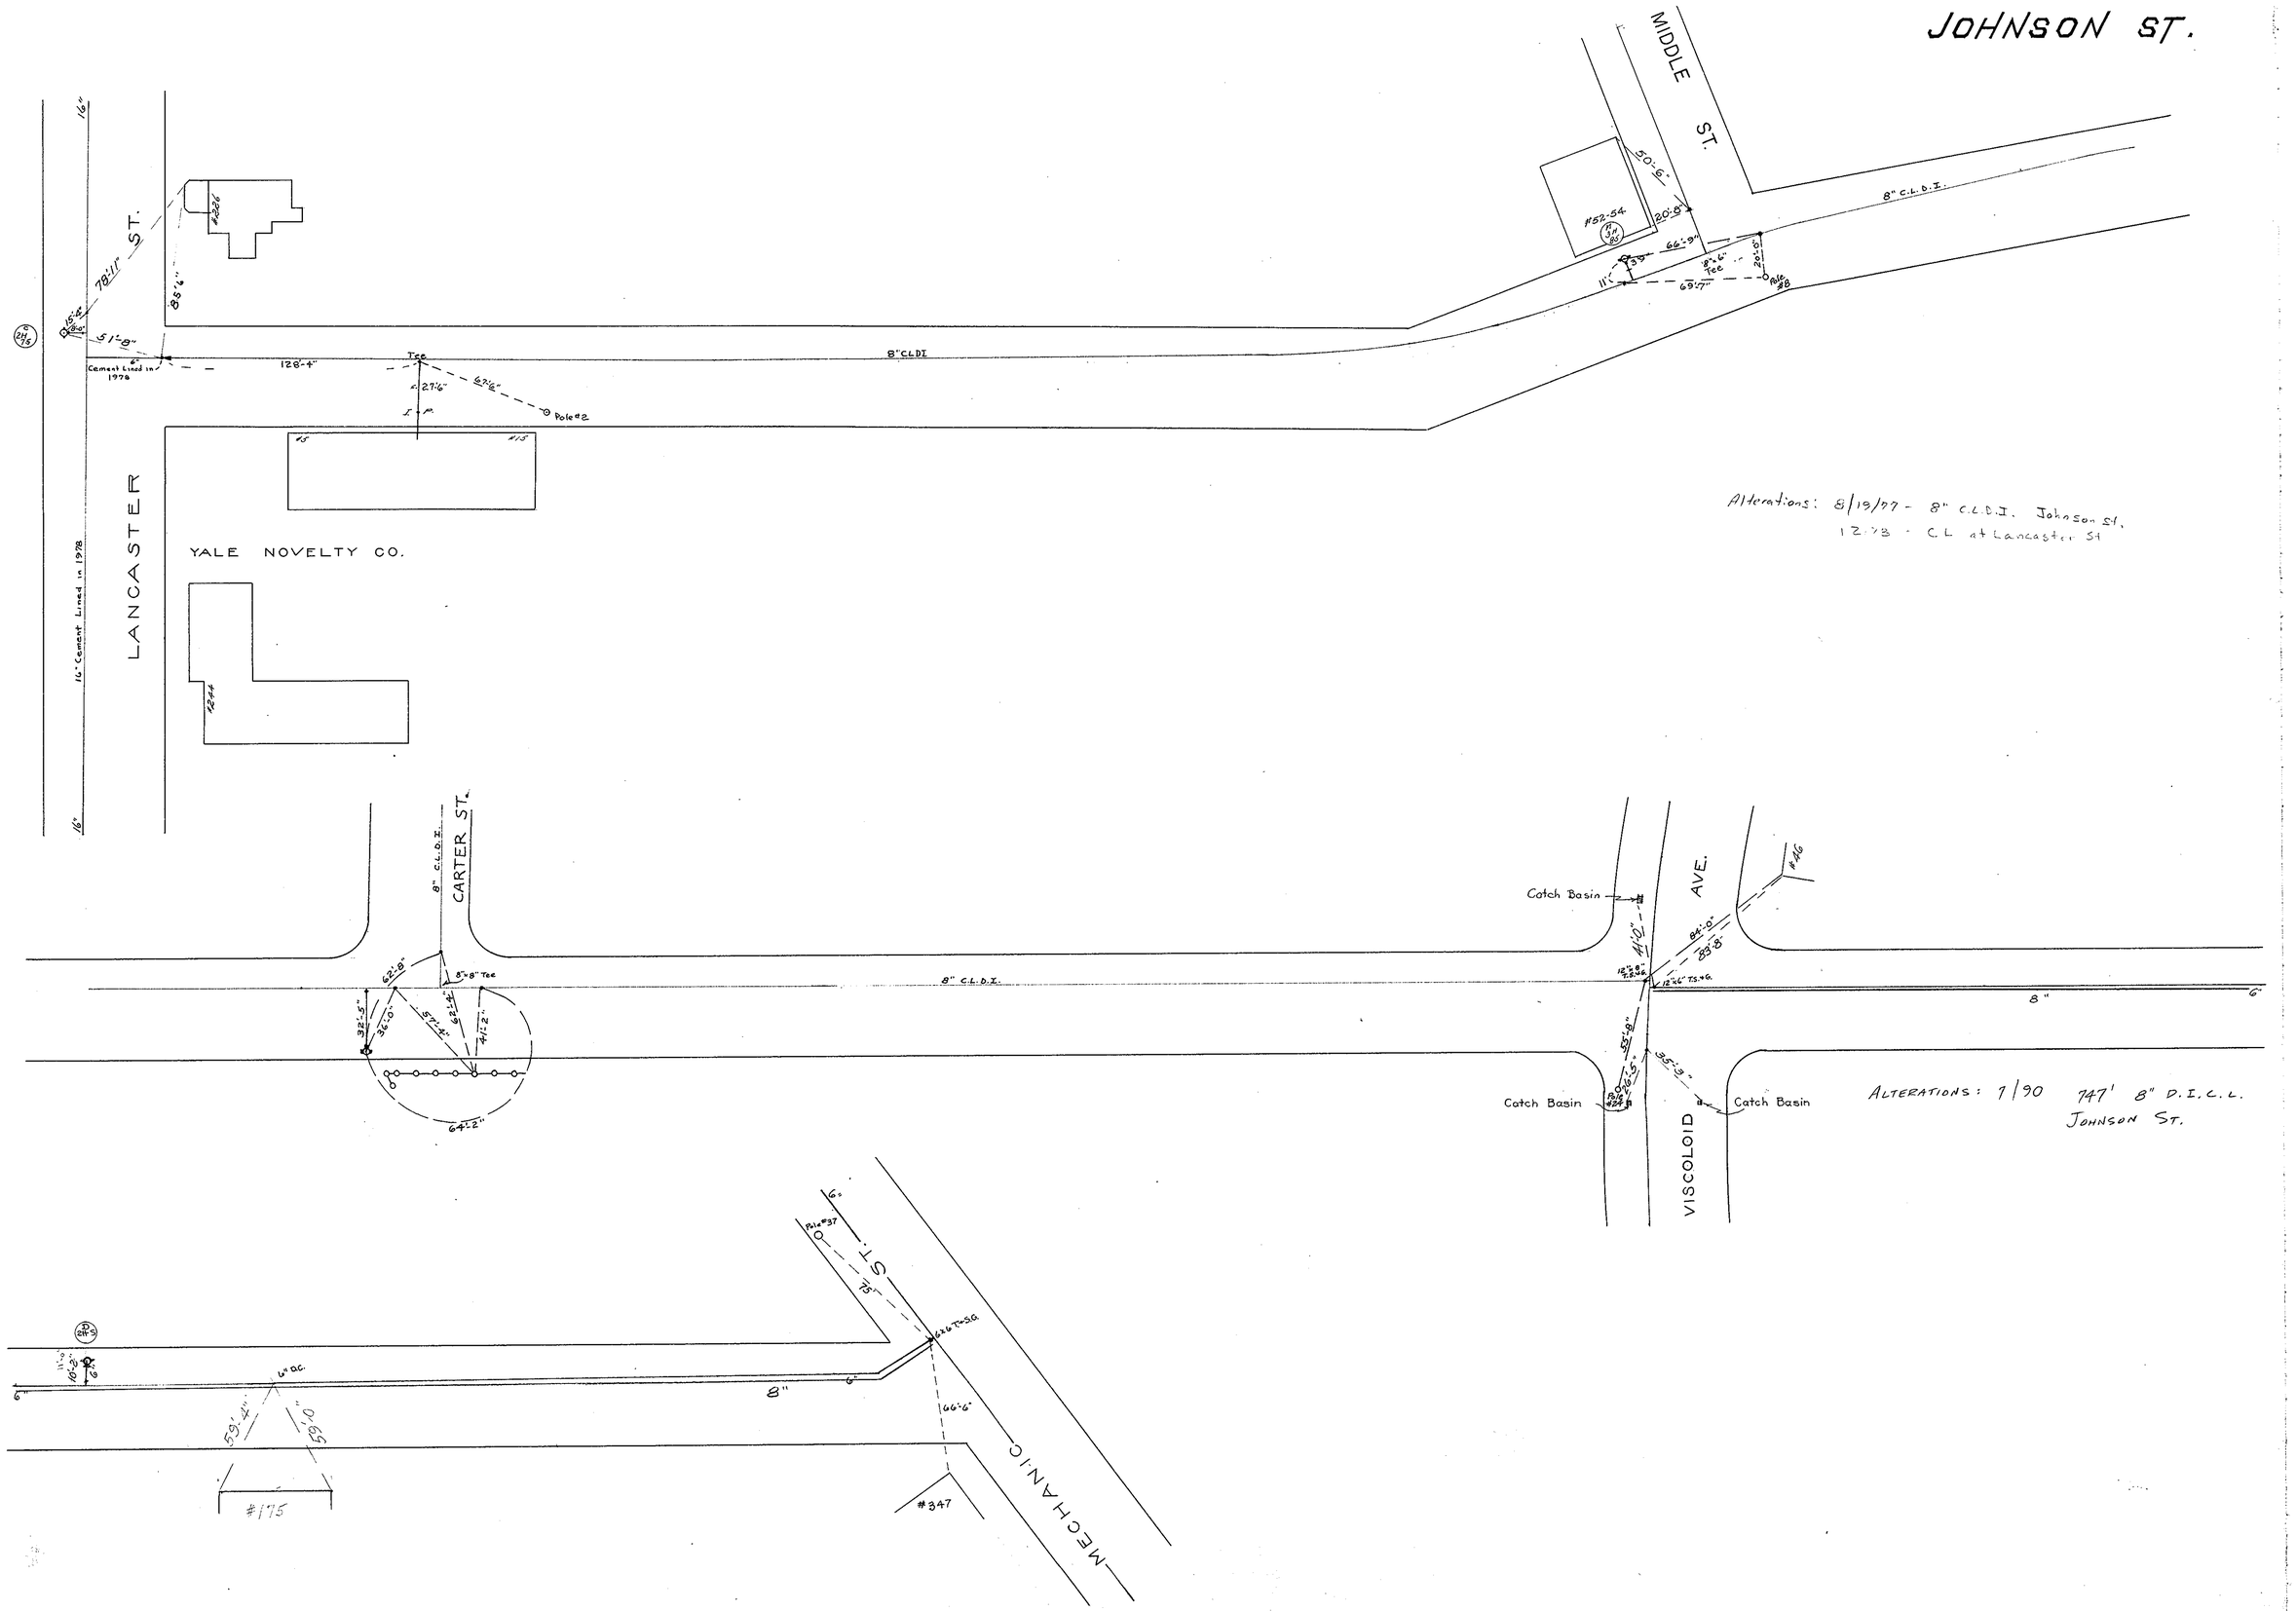
JOHNSON ST.
MIDDLE ST.
LANCASTER ST.
YALE NOVELTY CO.
CARTER ST.
VISCOLOID AVE.
MECHANIC ST.
8" C.L.D.I.
Cement Lined in 1978
16" Cement Lined in 1978
Pole #2
Pole #8
Pole #37
Pole #46
Catch Basin
#52-54
#226
#244
#175
#347
Alterations: 8/19/77 - 8" C.L.D.I. Johnson St.
12-73 - C.L. at Lancaster St
ALTERATIONS: 7/90 747' 8" D.I.C.L.
JOHNSON ST.