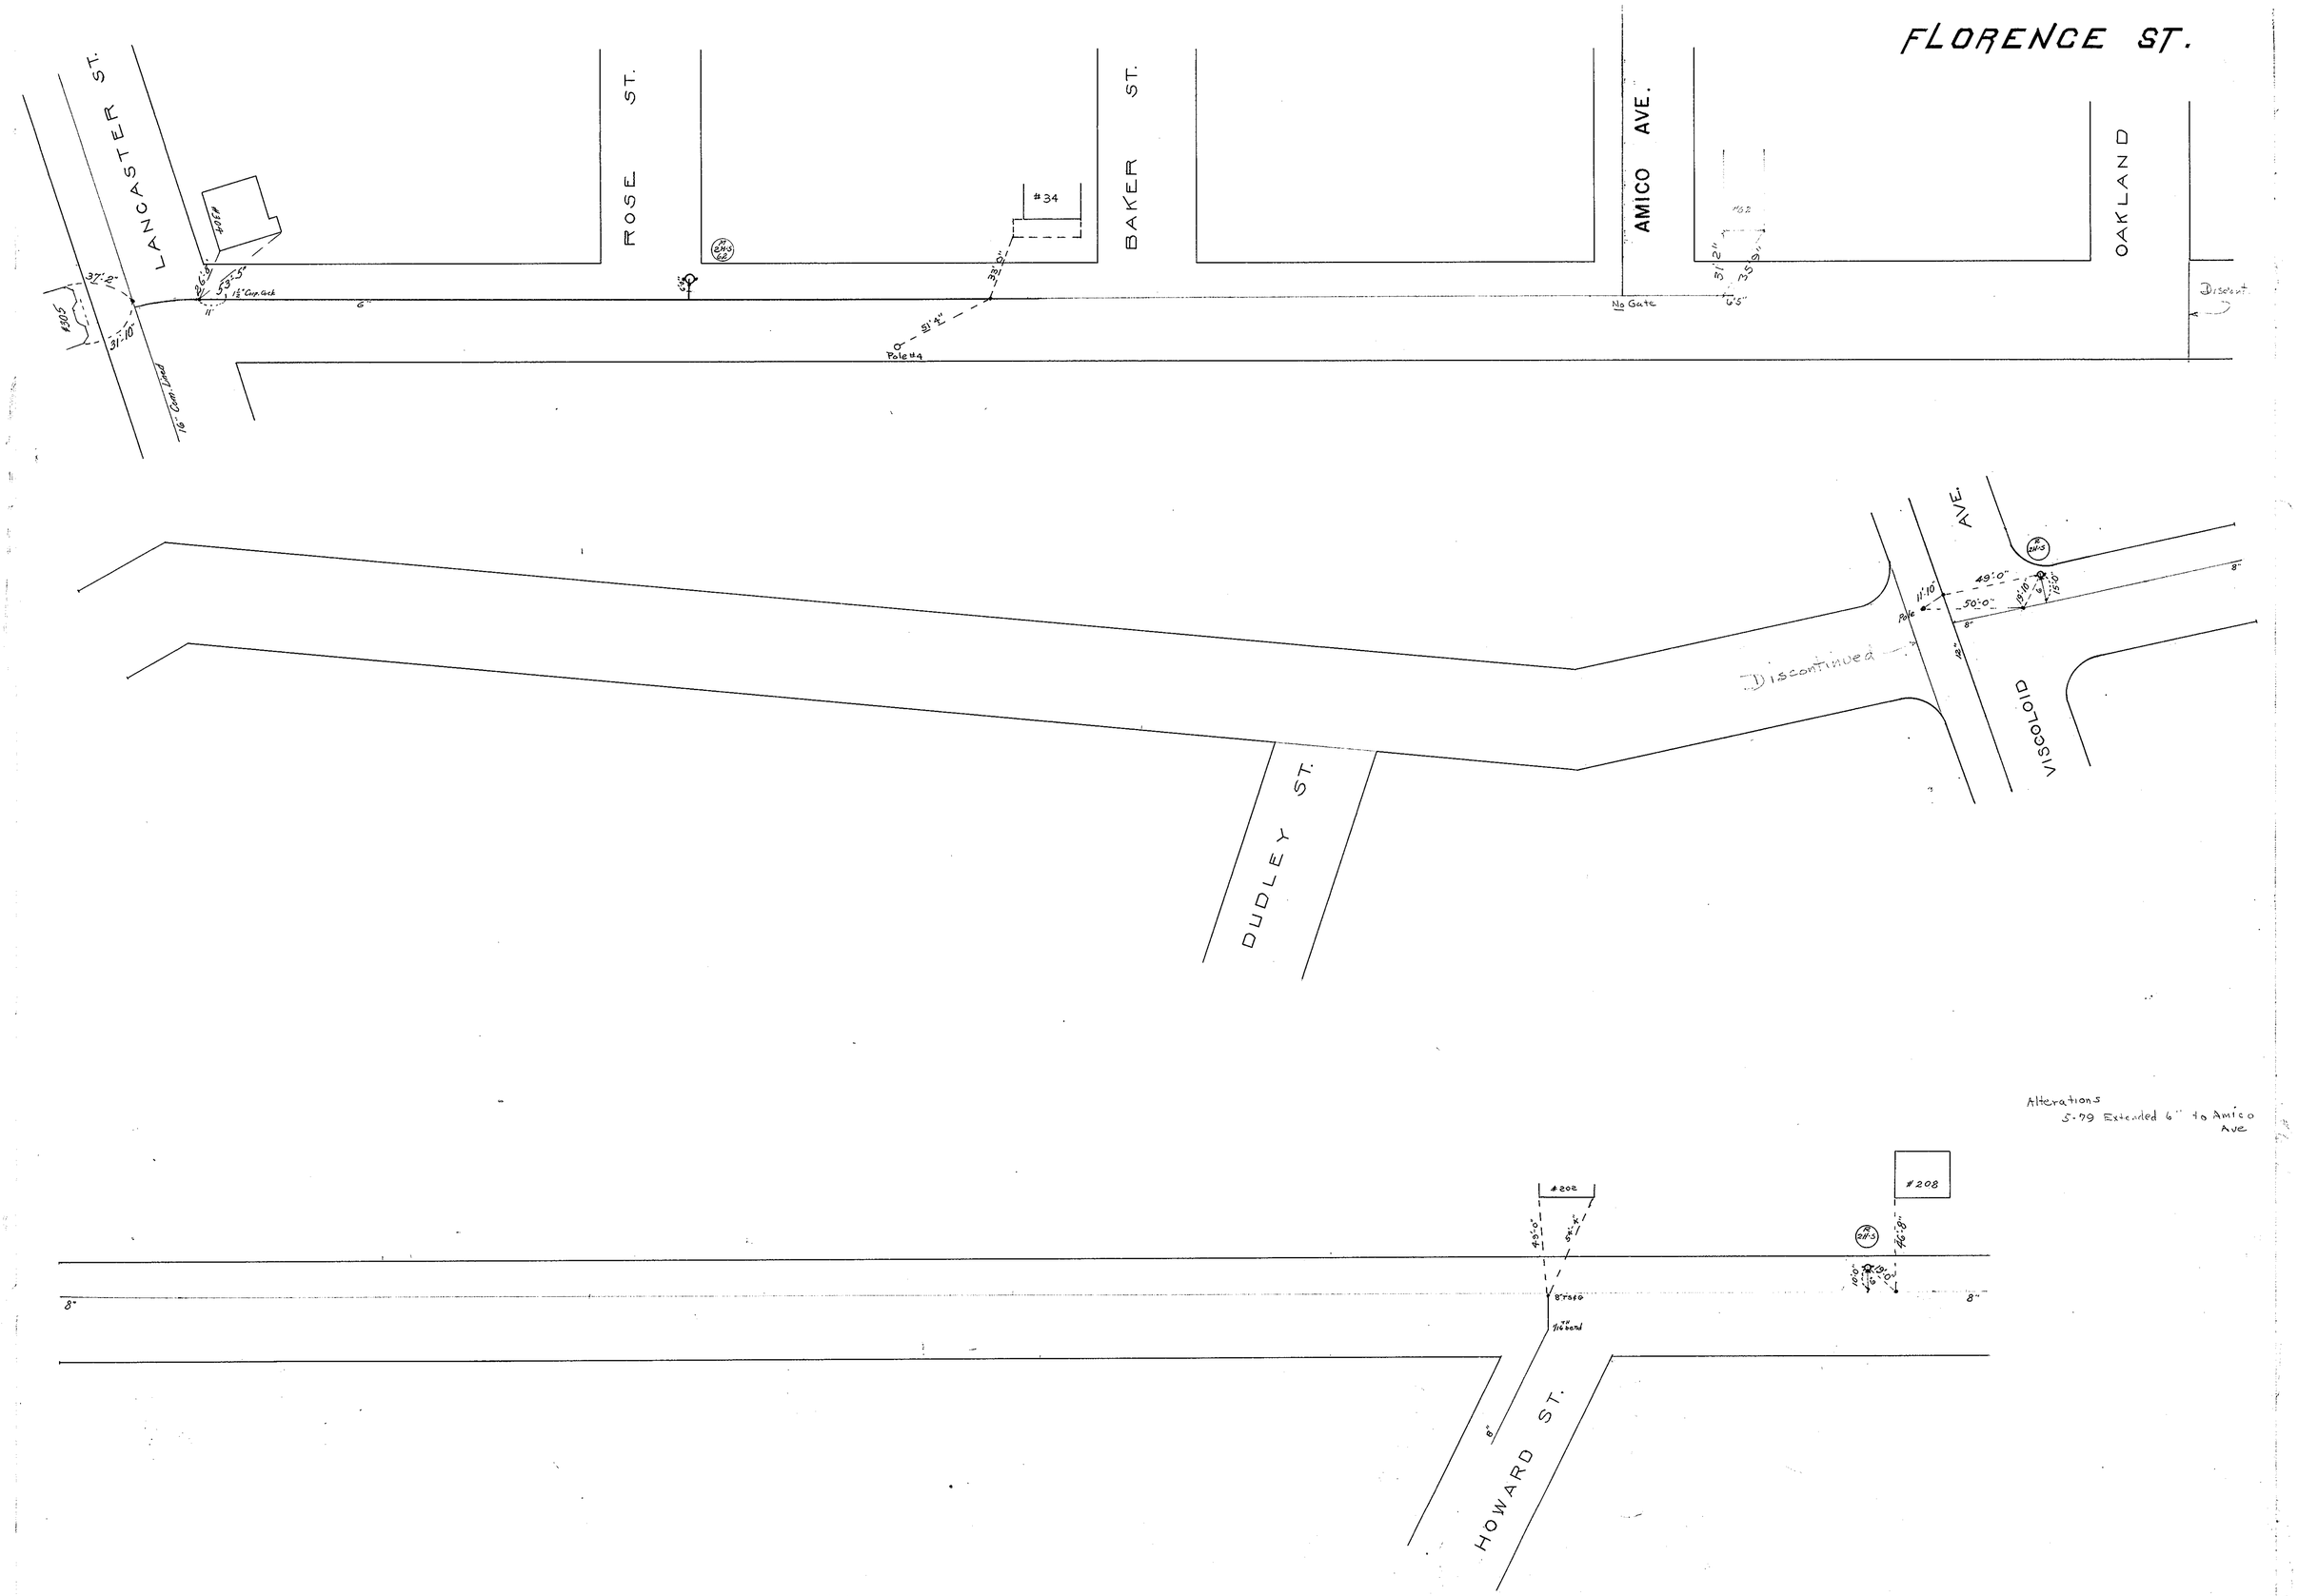

Alterations
5-79 Extended 6" to Amico Ave