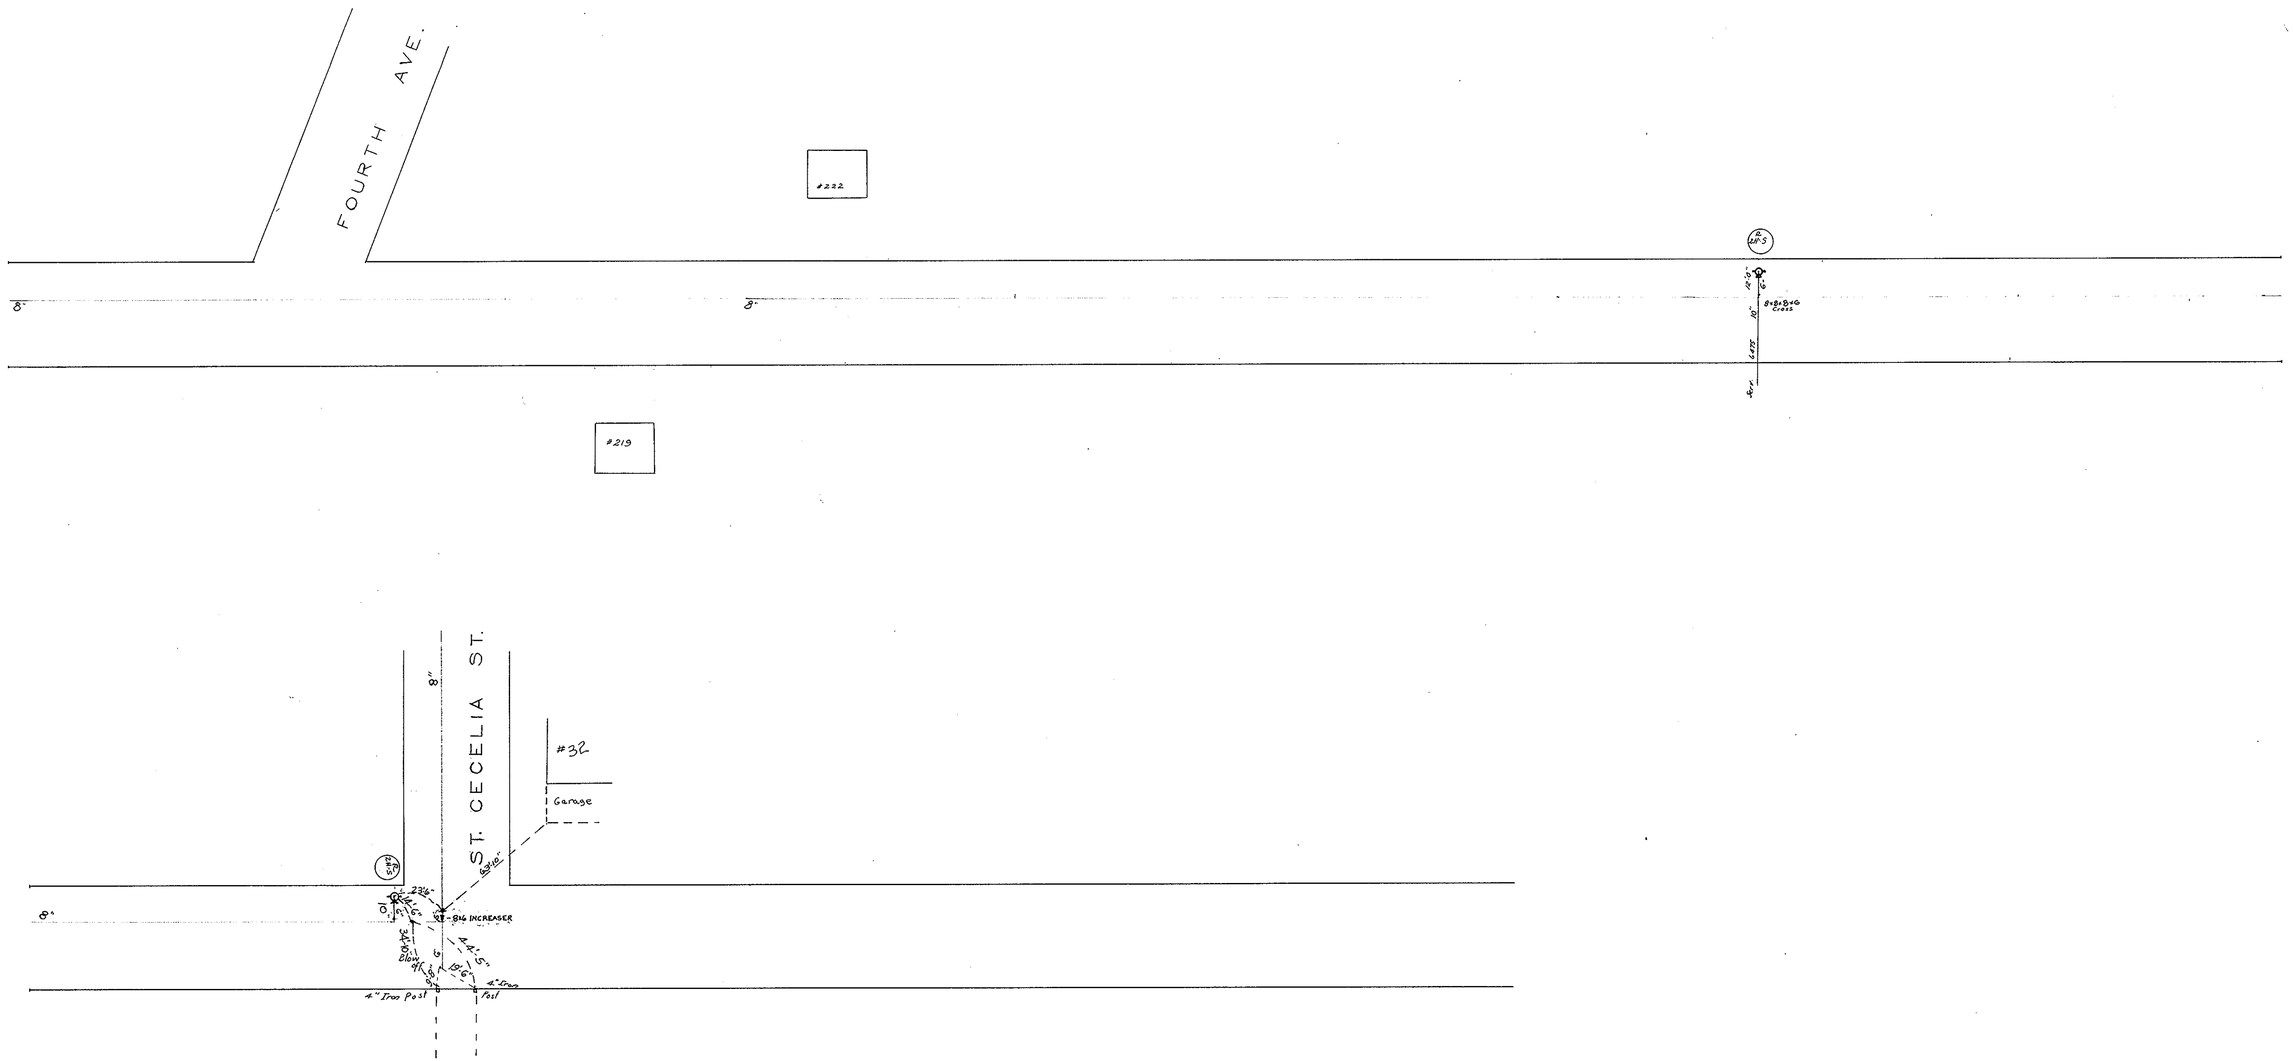
FLORENCE ST.
FOURTH AVE.
#222
#219
8"
8"
ST. CECELIA ST.
#32
Garage
8"
8"
8x16 INCREASER
4" Iron Post
4" Iron Post

JUL 9 1976