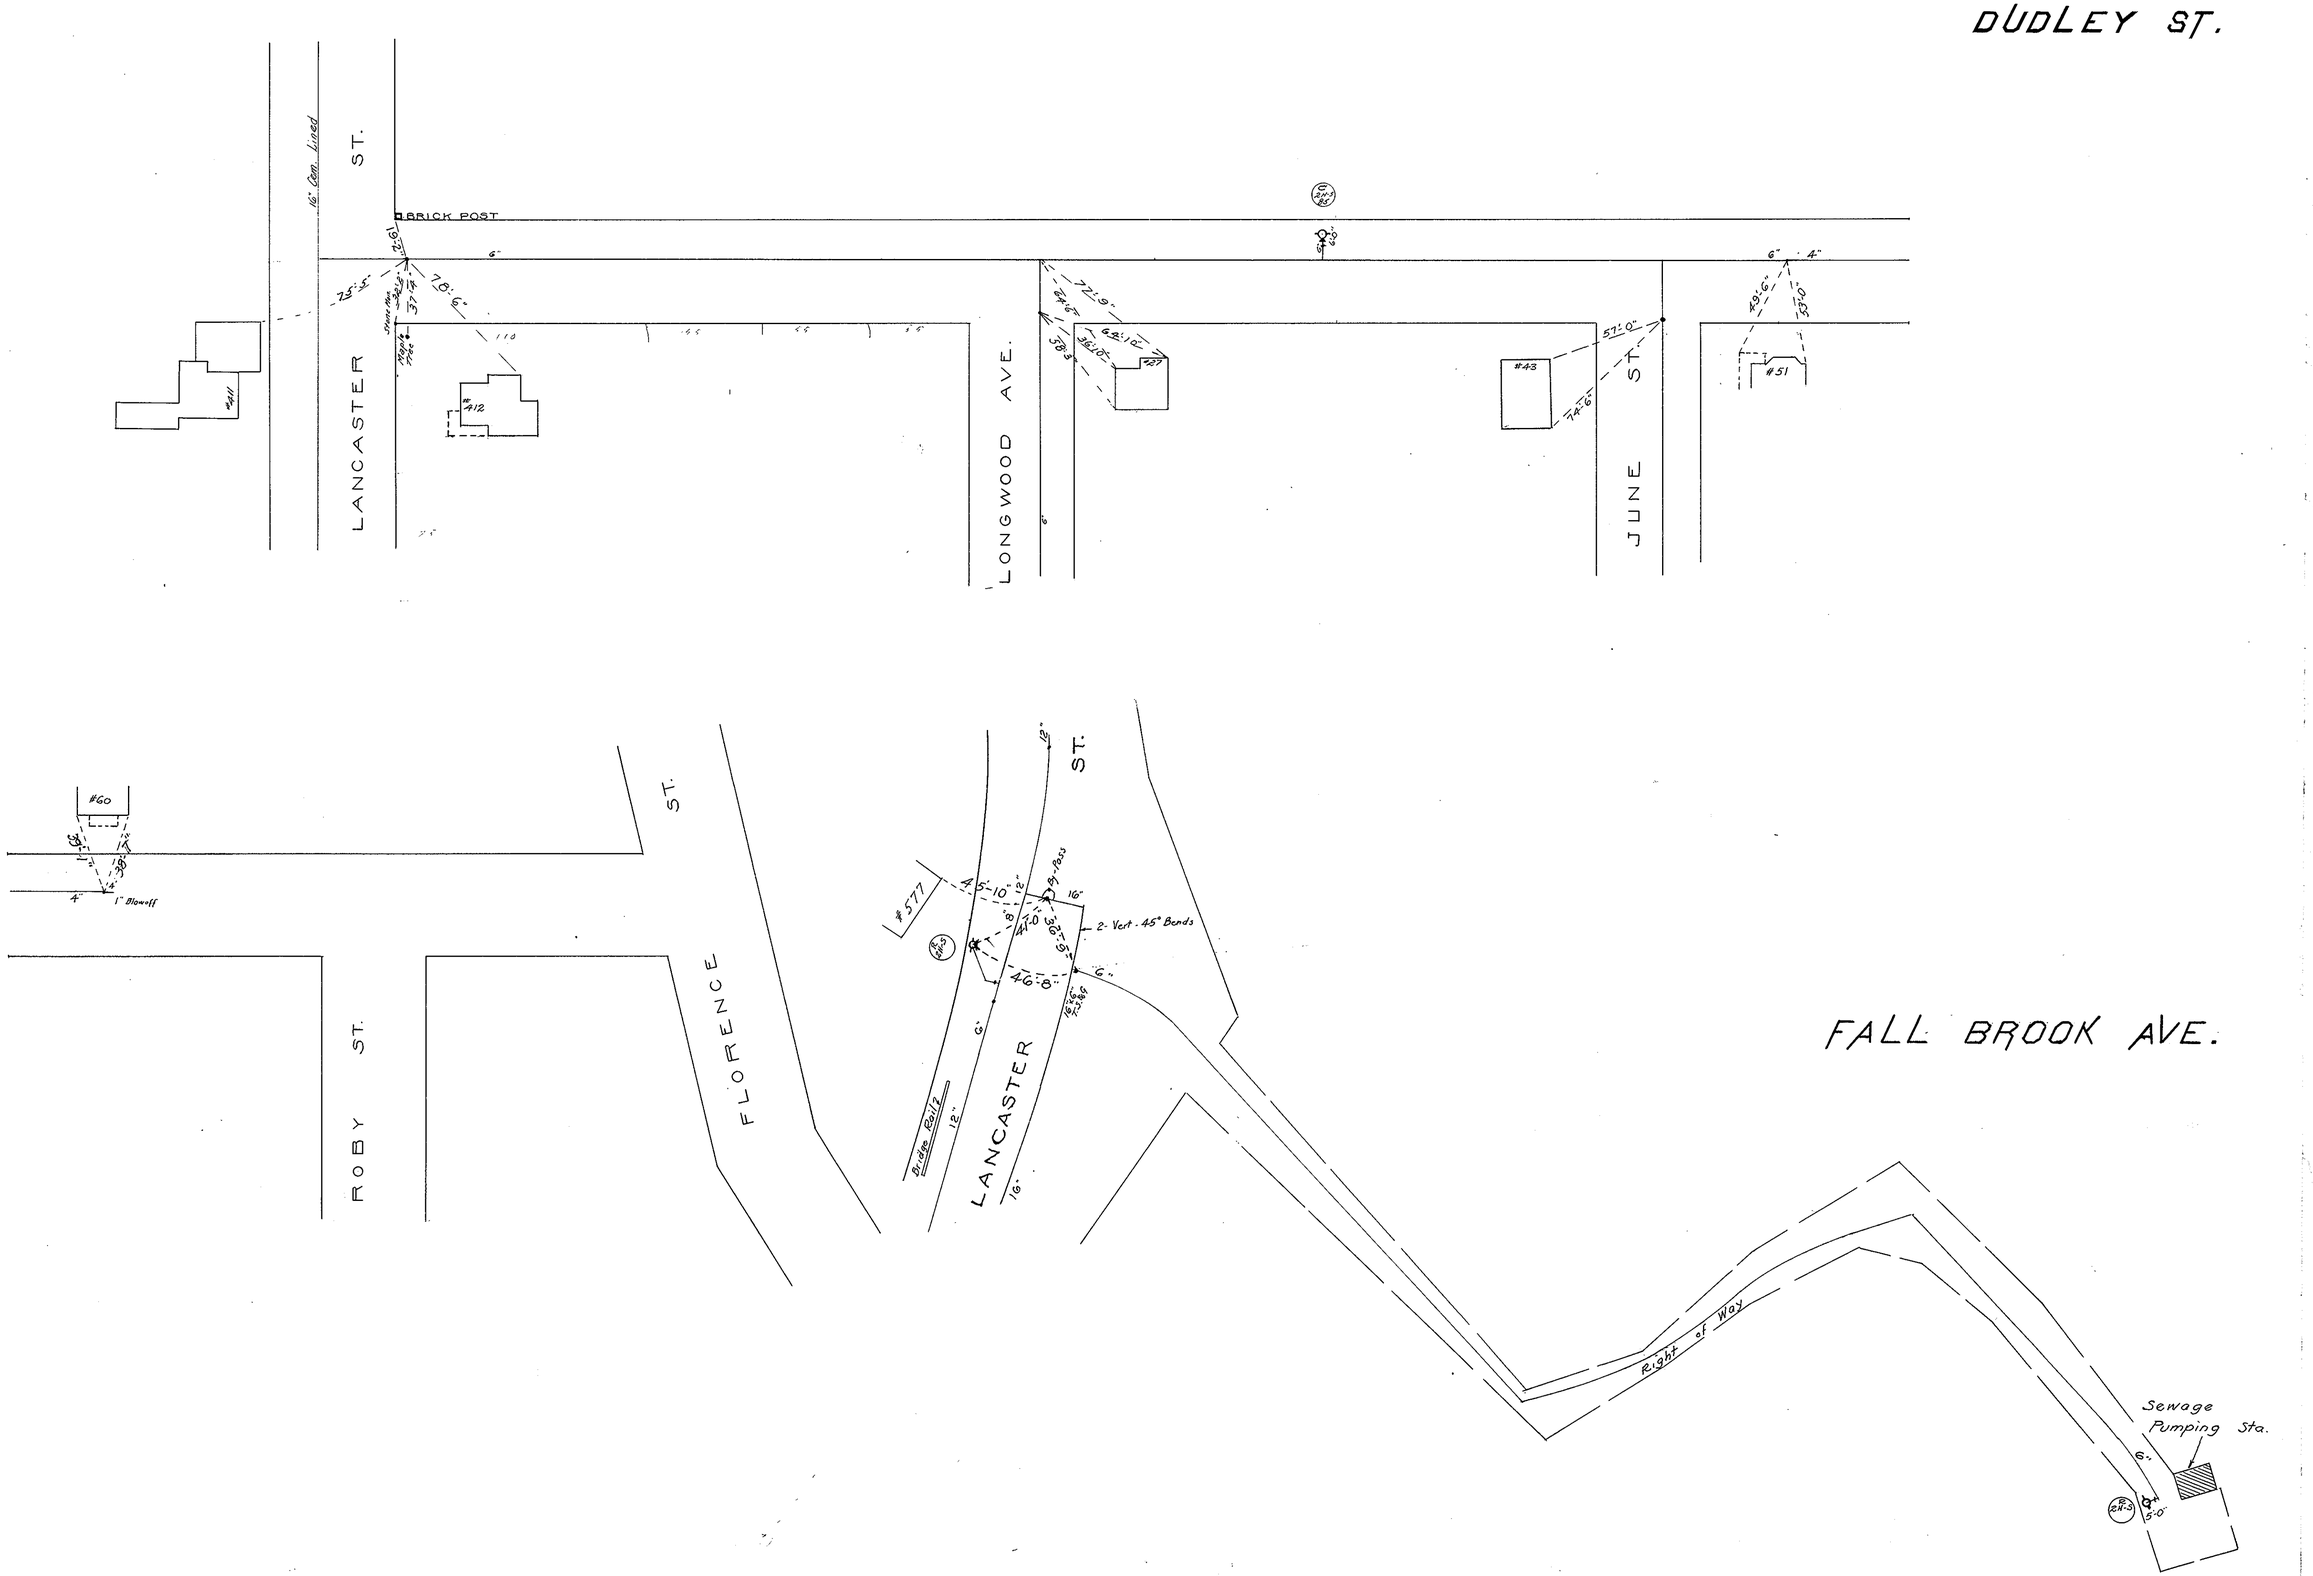
DUDLEY ST.
LANCASTER ST.
16' Con. Lined
BRICK POST
#411
#412
LONGWOOD AVE.
#43
JUNE ST.
#51
#60
1" Blowoff
ROBY ST.
FLORENCE ST.
#577
2-Vert. 45° Bends
By-Pass
Bridge Rail
LANCASTER ST.
FALL BROOK AVE.
Right of Way
Sewage Pumping Sta.

JUL 9 1976