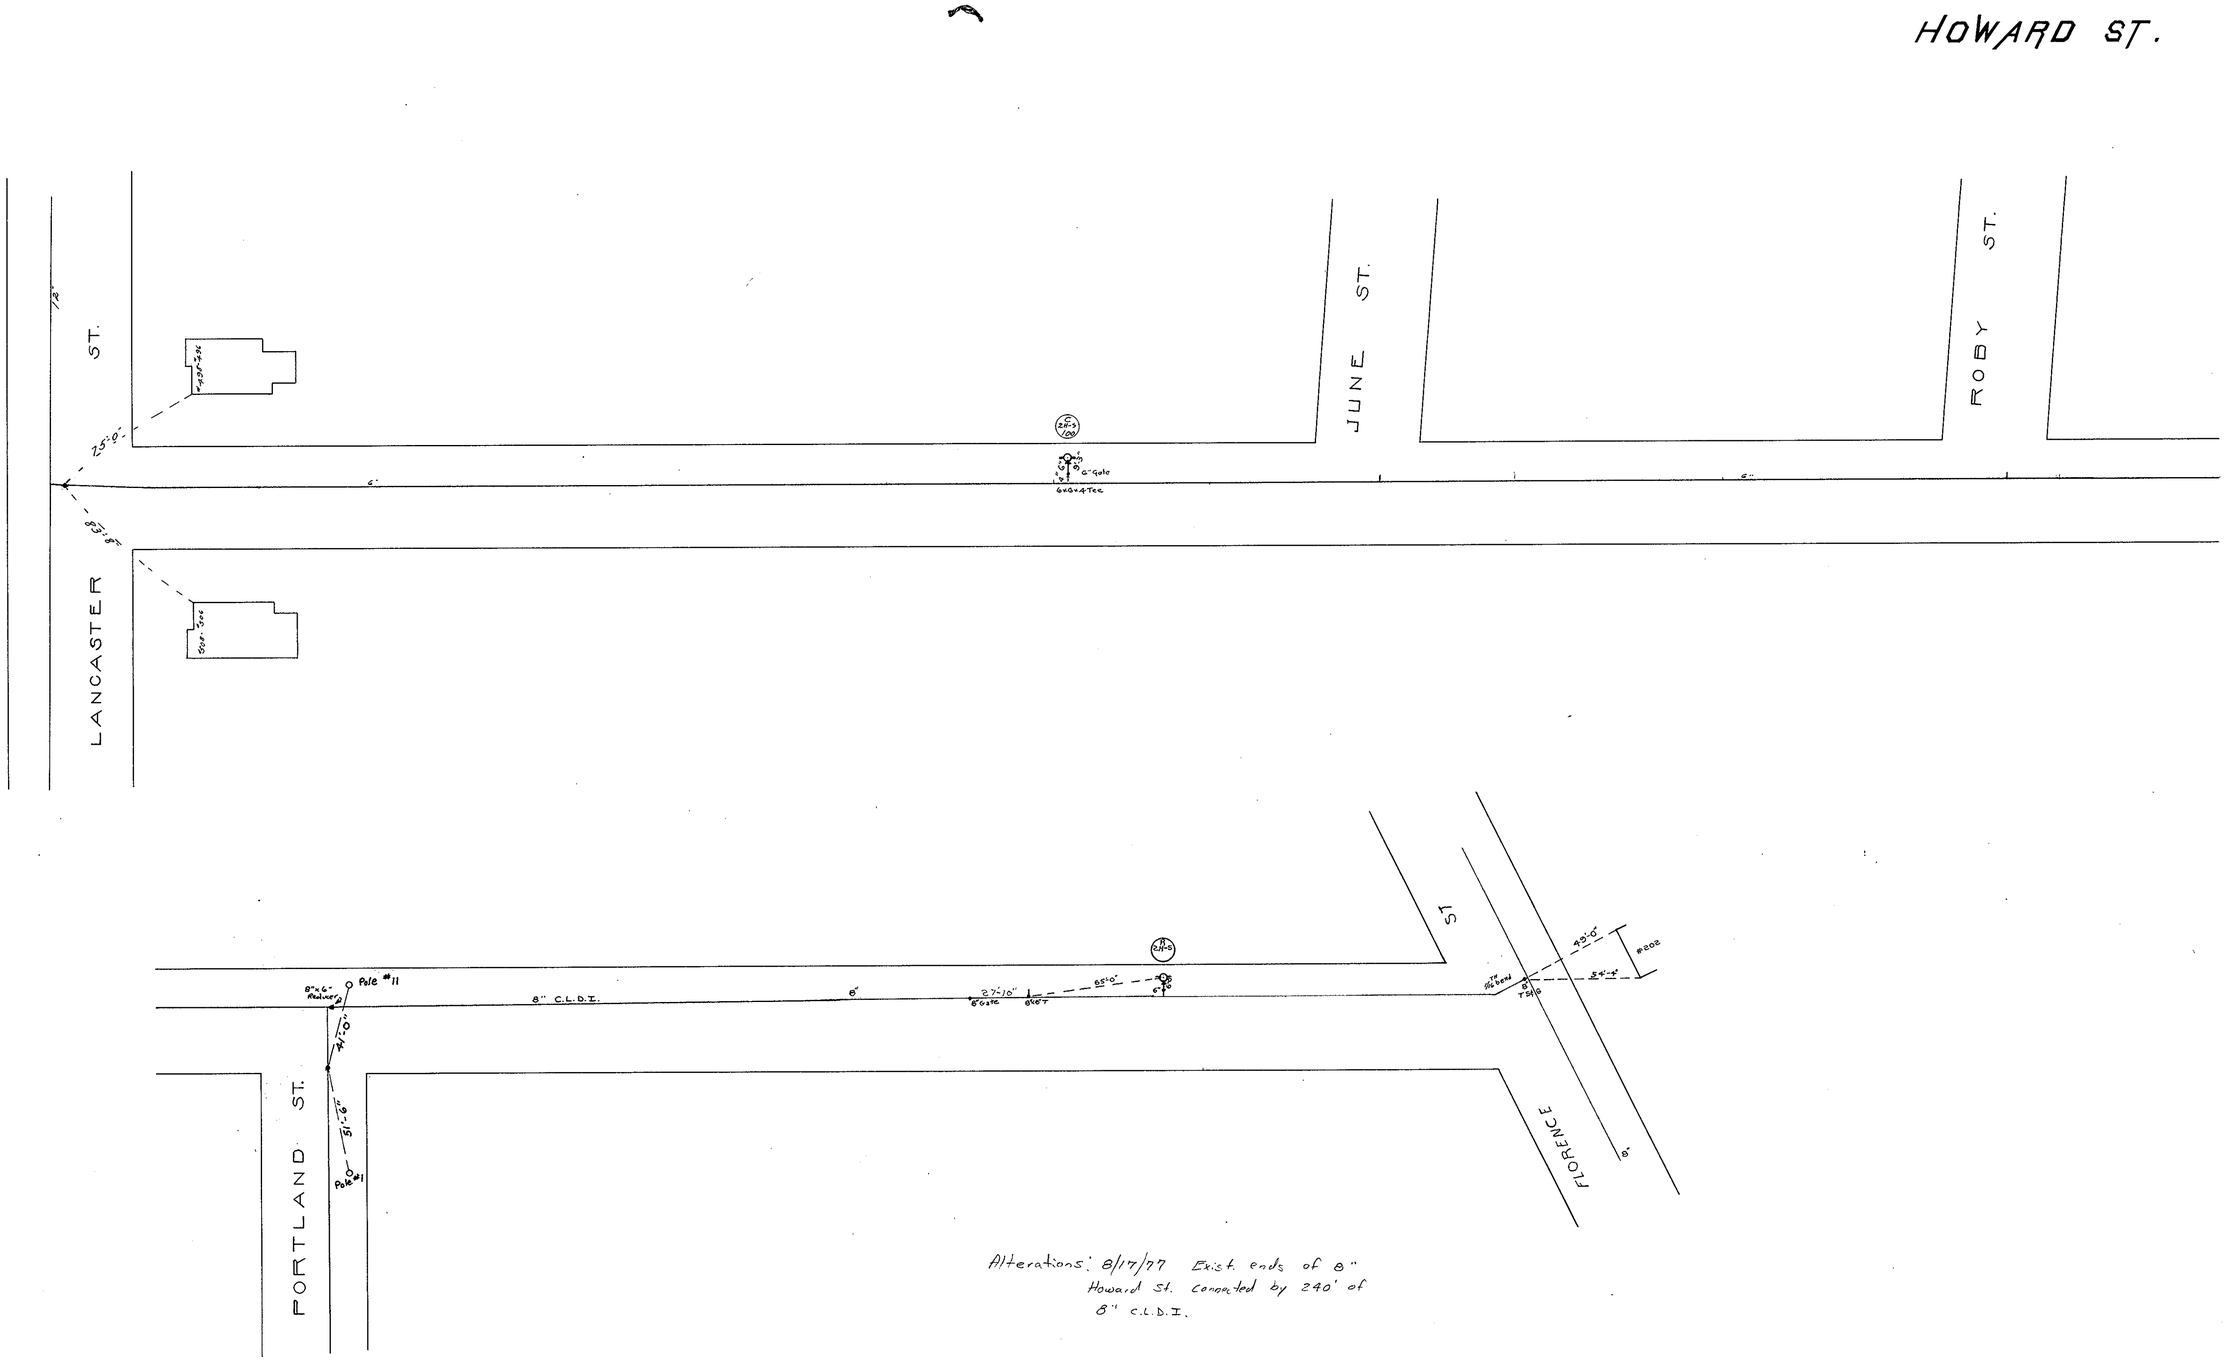
HOWARD ST.
LANCASTER ST.
JUNE ST.
ROBY ST.
FLORENCE ST.
PORTLAND ST.
8" C.L.D.I.
Pole #11
Pole #1
Alterations: 8/17/77 Exist. ends of 8" Howard St. connected by 240' of 8" C.L.D.I.

JUL 9 1976