MIDDLE ST.
DERWIN ST.

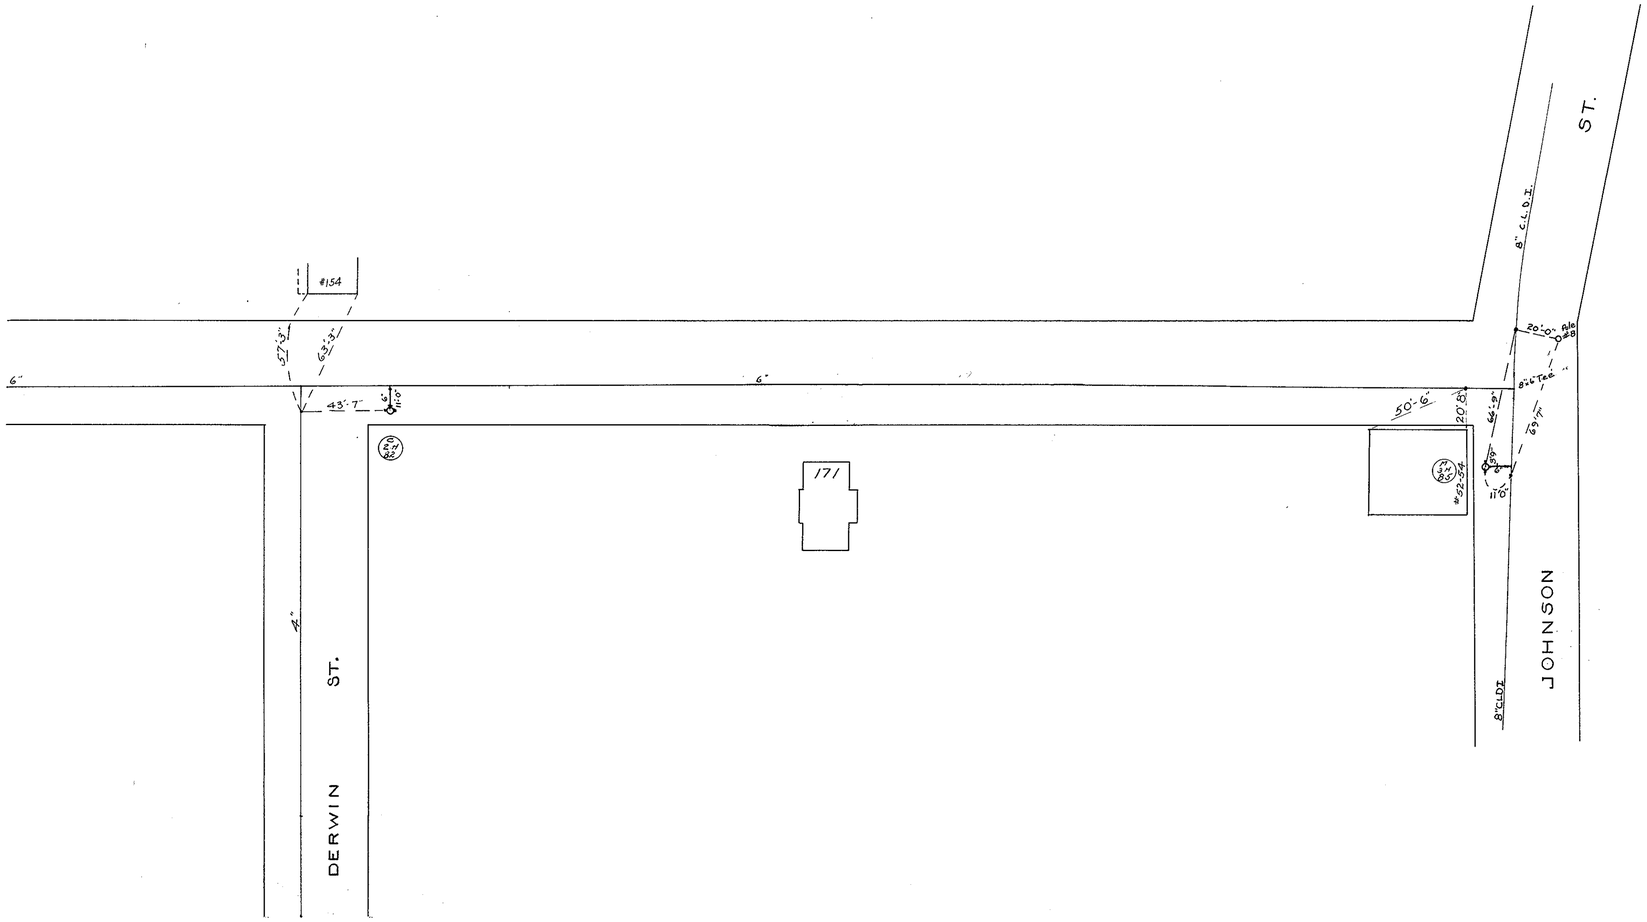

Alterations: 8/17/77 - 8" Johnson St.
5/79 - 8" Johnson St (to Lancaster)

JUL 9 1976