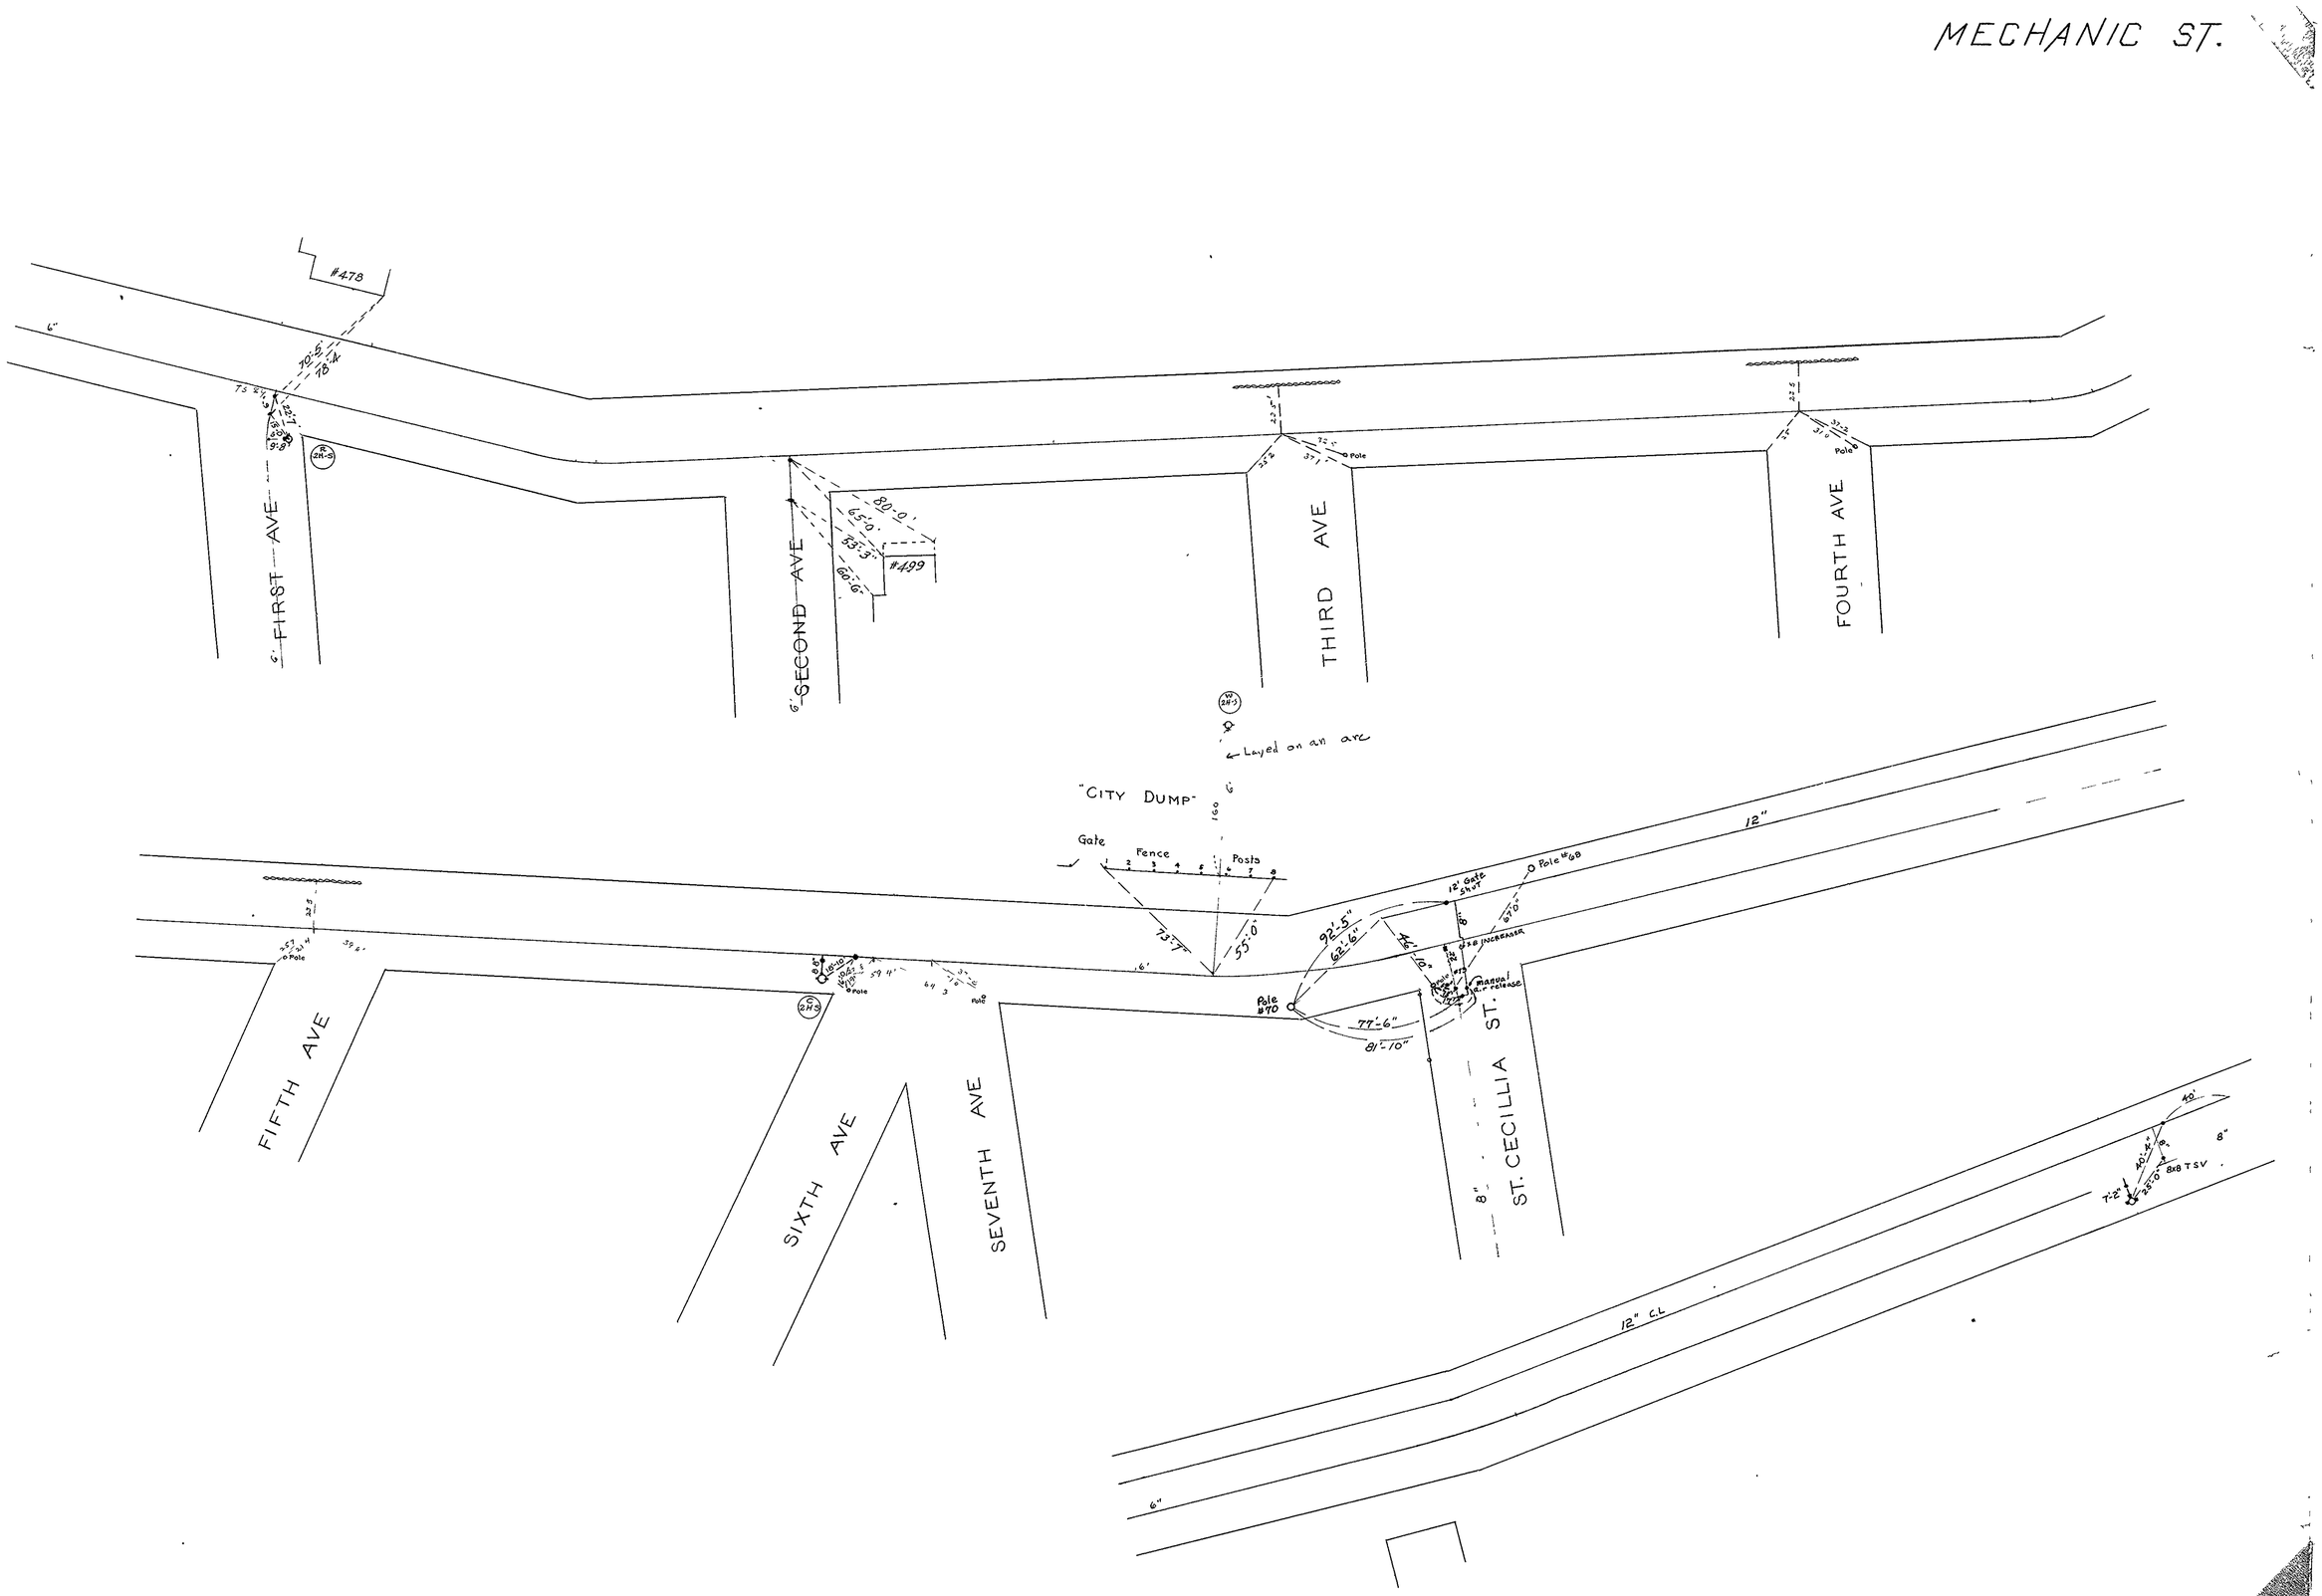
MECHANIC ST.
#478
FIRST AVE
SECOND AVE
THIRD AVE
FOURTH AVE
#499
Layed on an arc
"CITY DUMP"
Gate
Fence
Posts
FIFTH AVE
SIXTH AVE
SEVENTH AVE
ST. CECILLIA ST.
Pole #70
Pole #68
12" C.L.
12"
8"
6"

JUL 9 1976