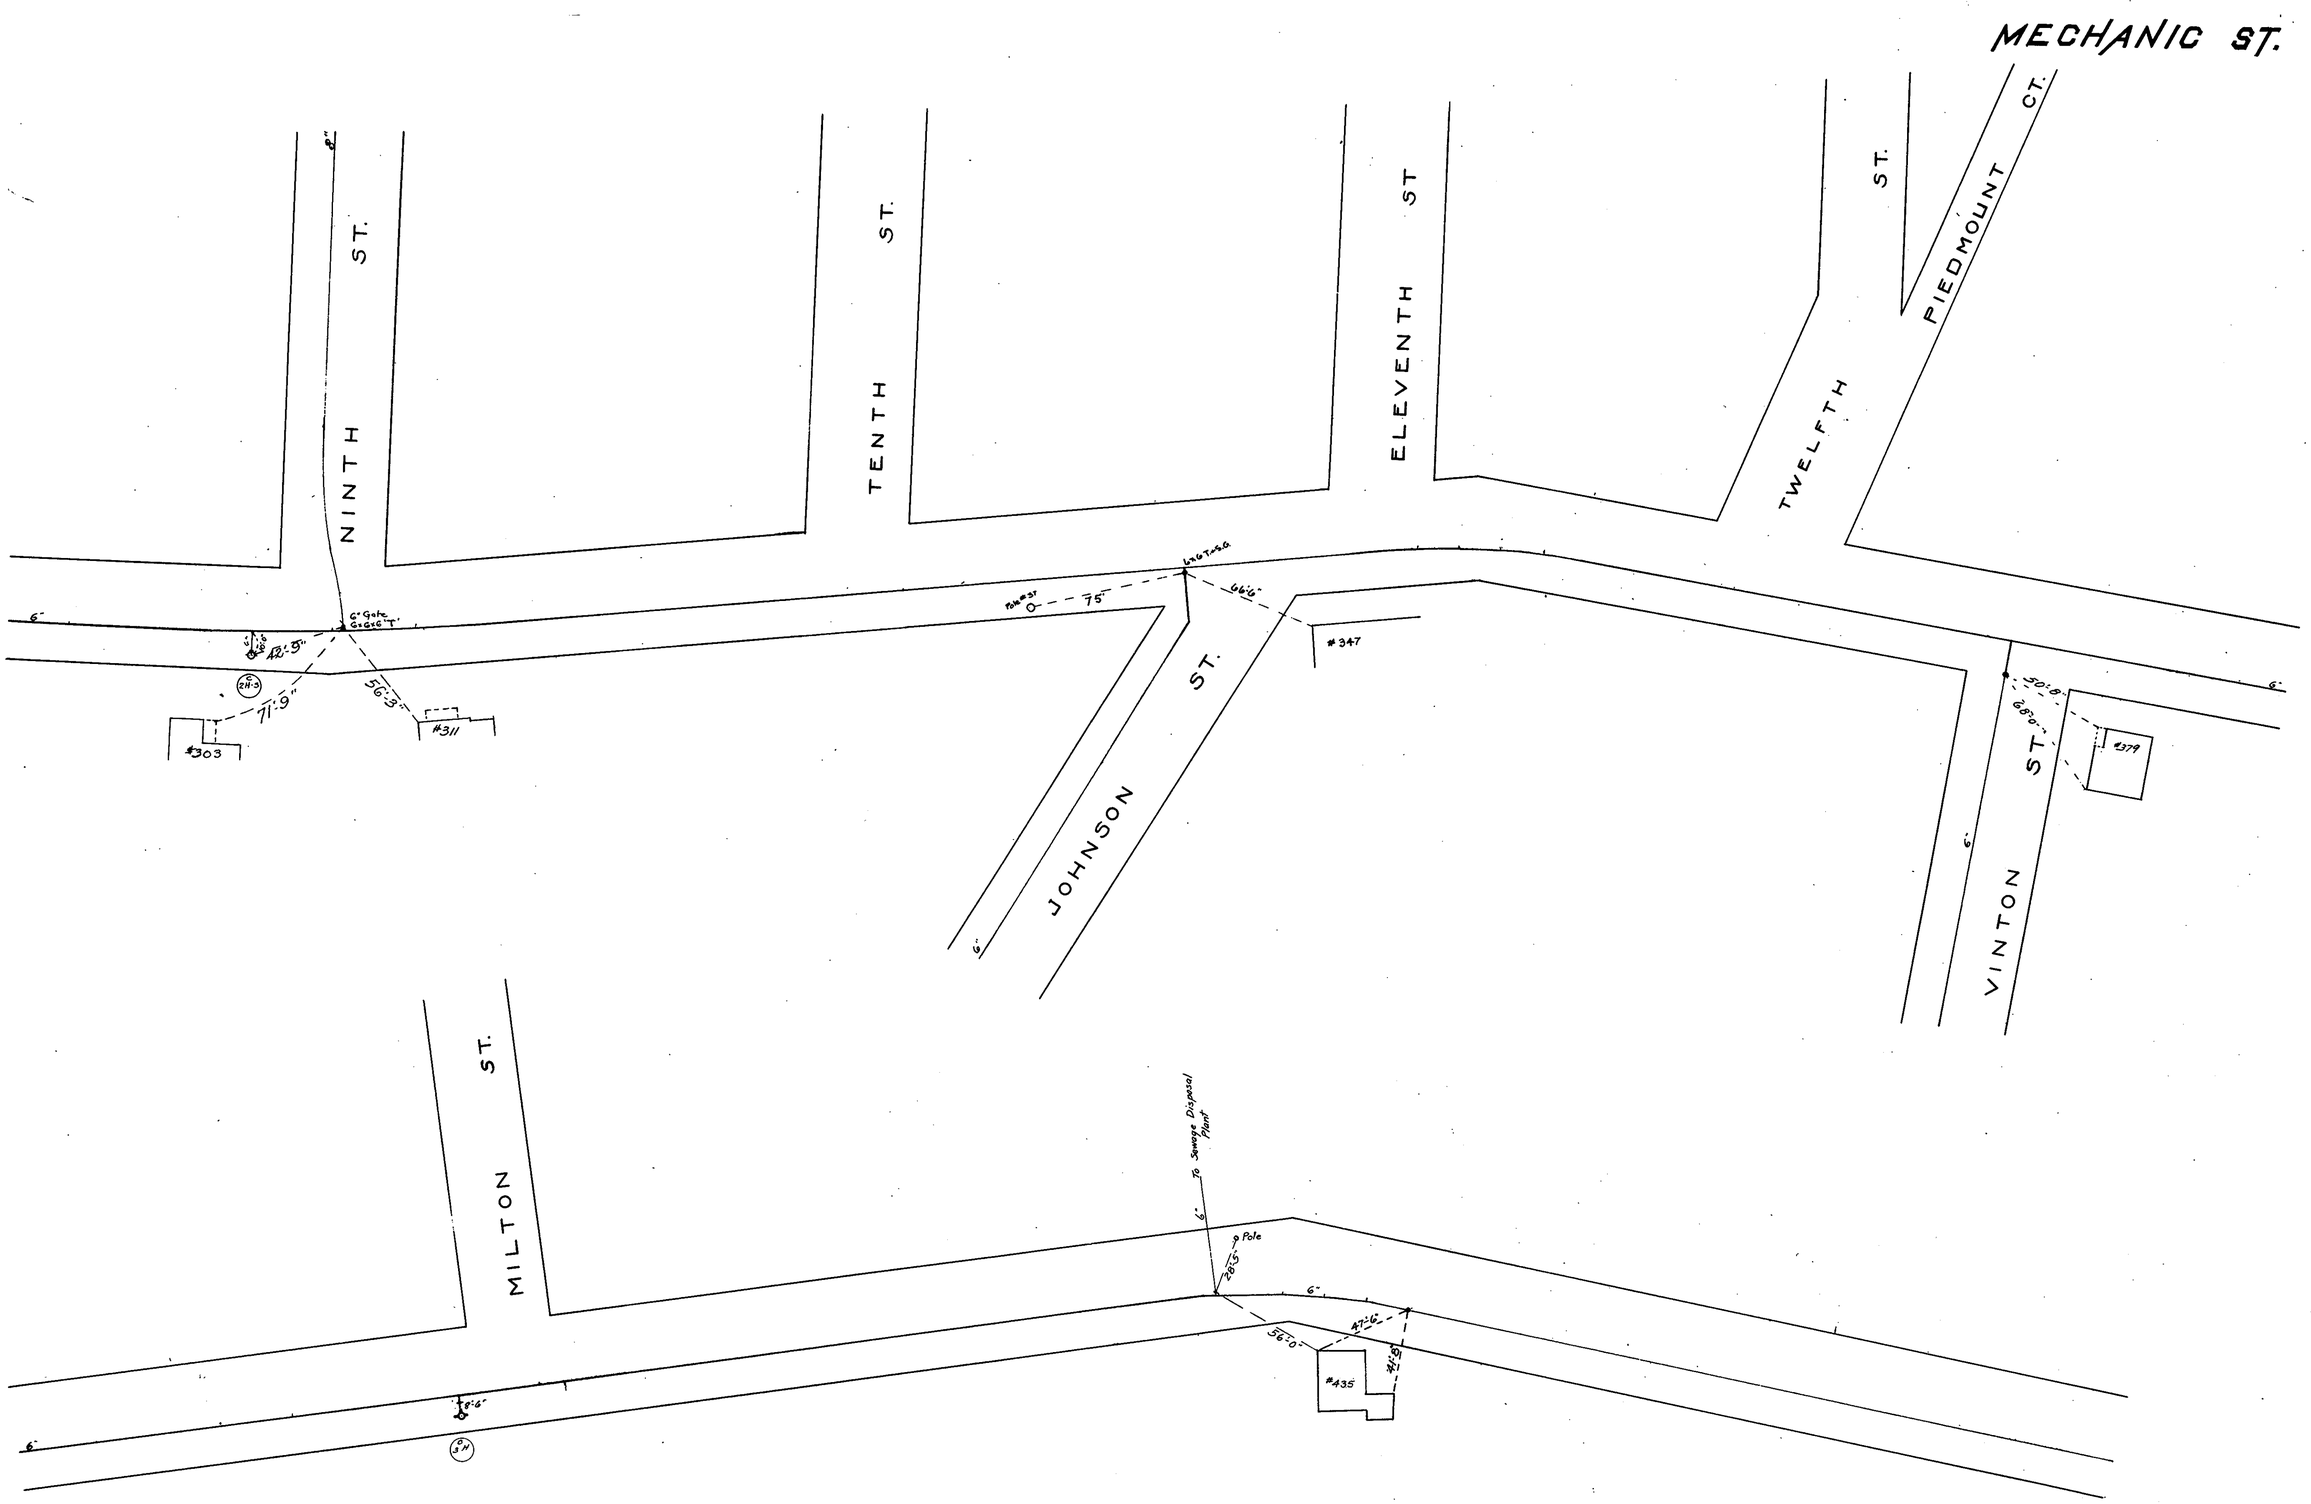
MECHANIC ST.
NINTH ST.
TENTH ST.
ELEVENTH ST
TWELFTH ST.
PIEDMOUNT CT.
JOHNSON ST.
VINTON ST.
MILTON ST.
#303
#311
#347
#379
#435
To Sewage Disposal Plant
Pole