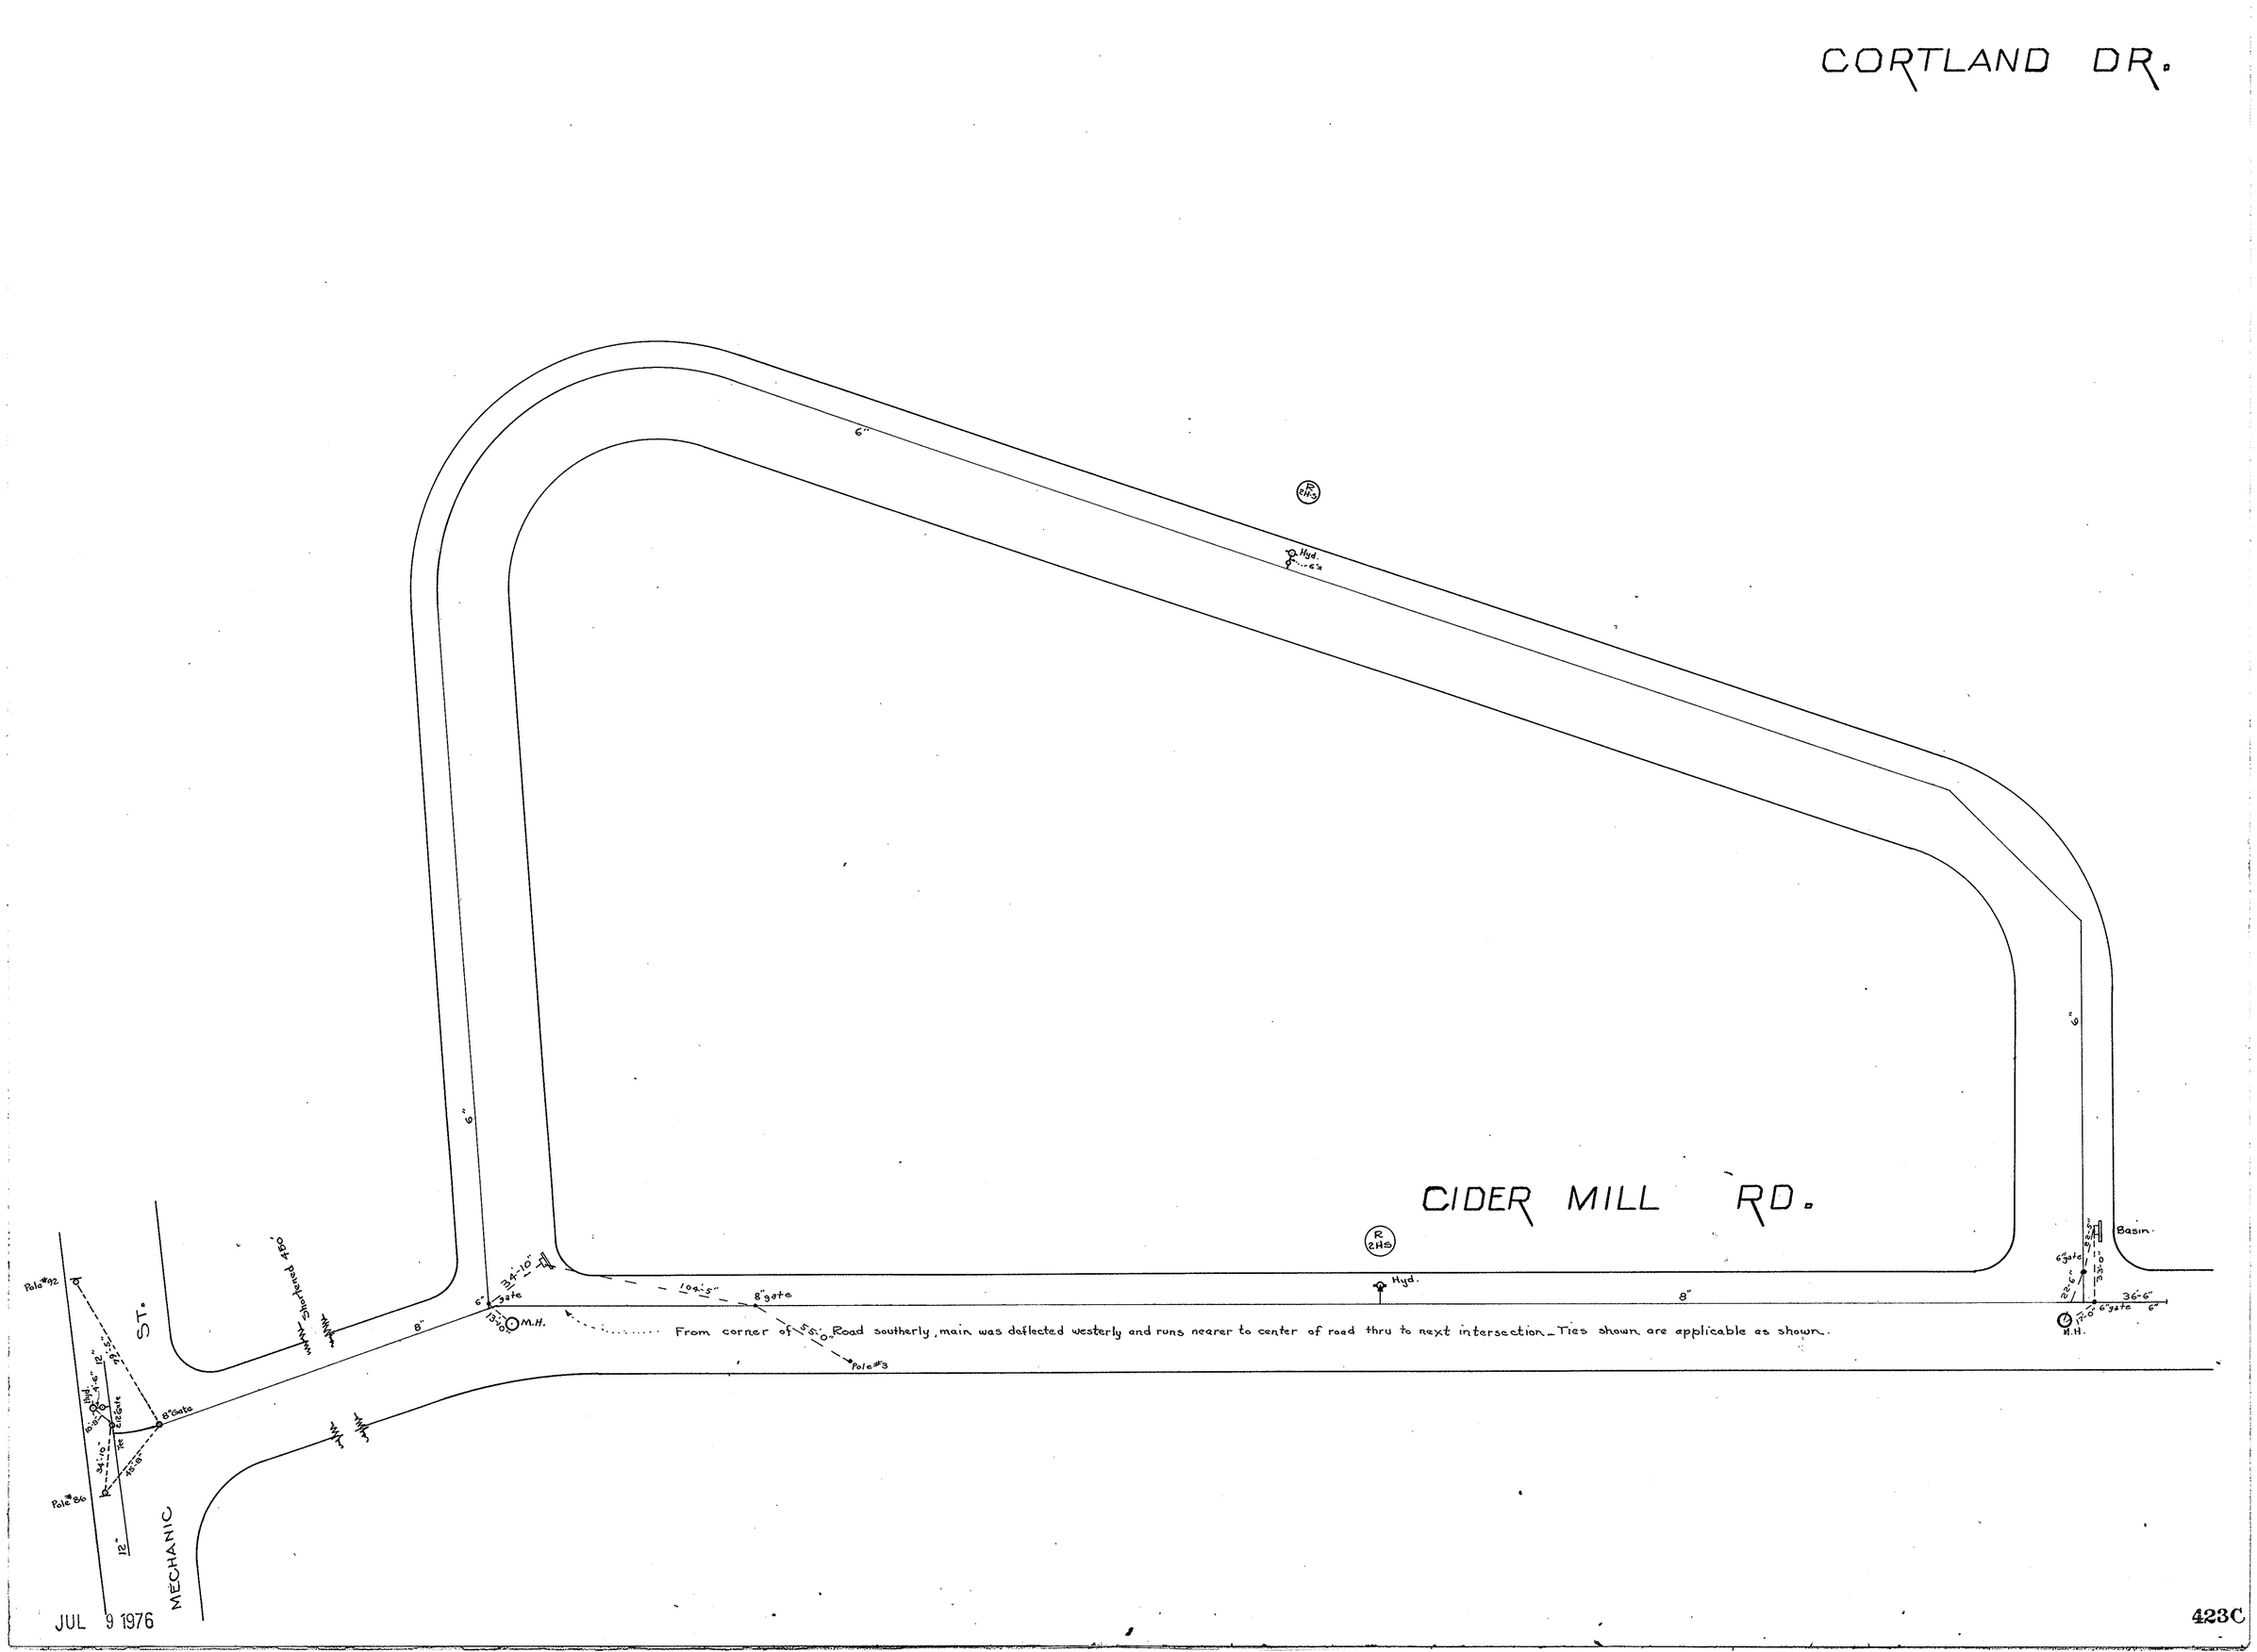
CORTLAND DR.
CIDER MILL RD.
MECHANIC ST.
Shortened 480'
Pole #92
Pole #86
Pole #3
8" gate
6" gate
M.H.
Hyd.
Basin
From corner of Road southerly, main was deflected westerly and runs nearer to center of road thru to next intersection. Ties shown are applicable as shown.
JUL 9 1976
423C