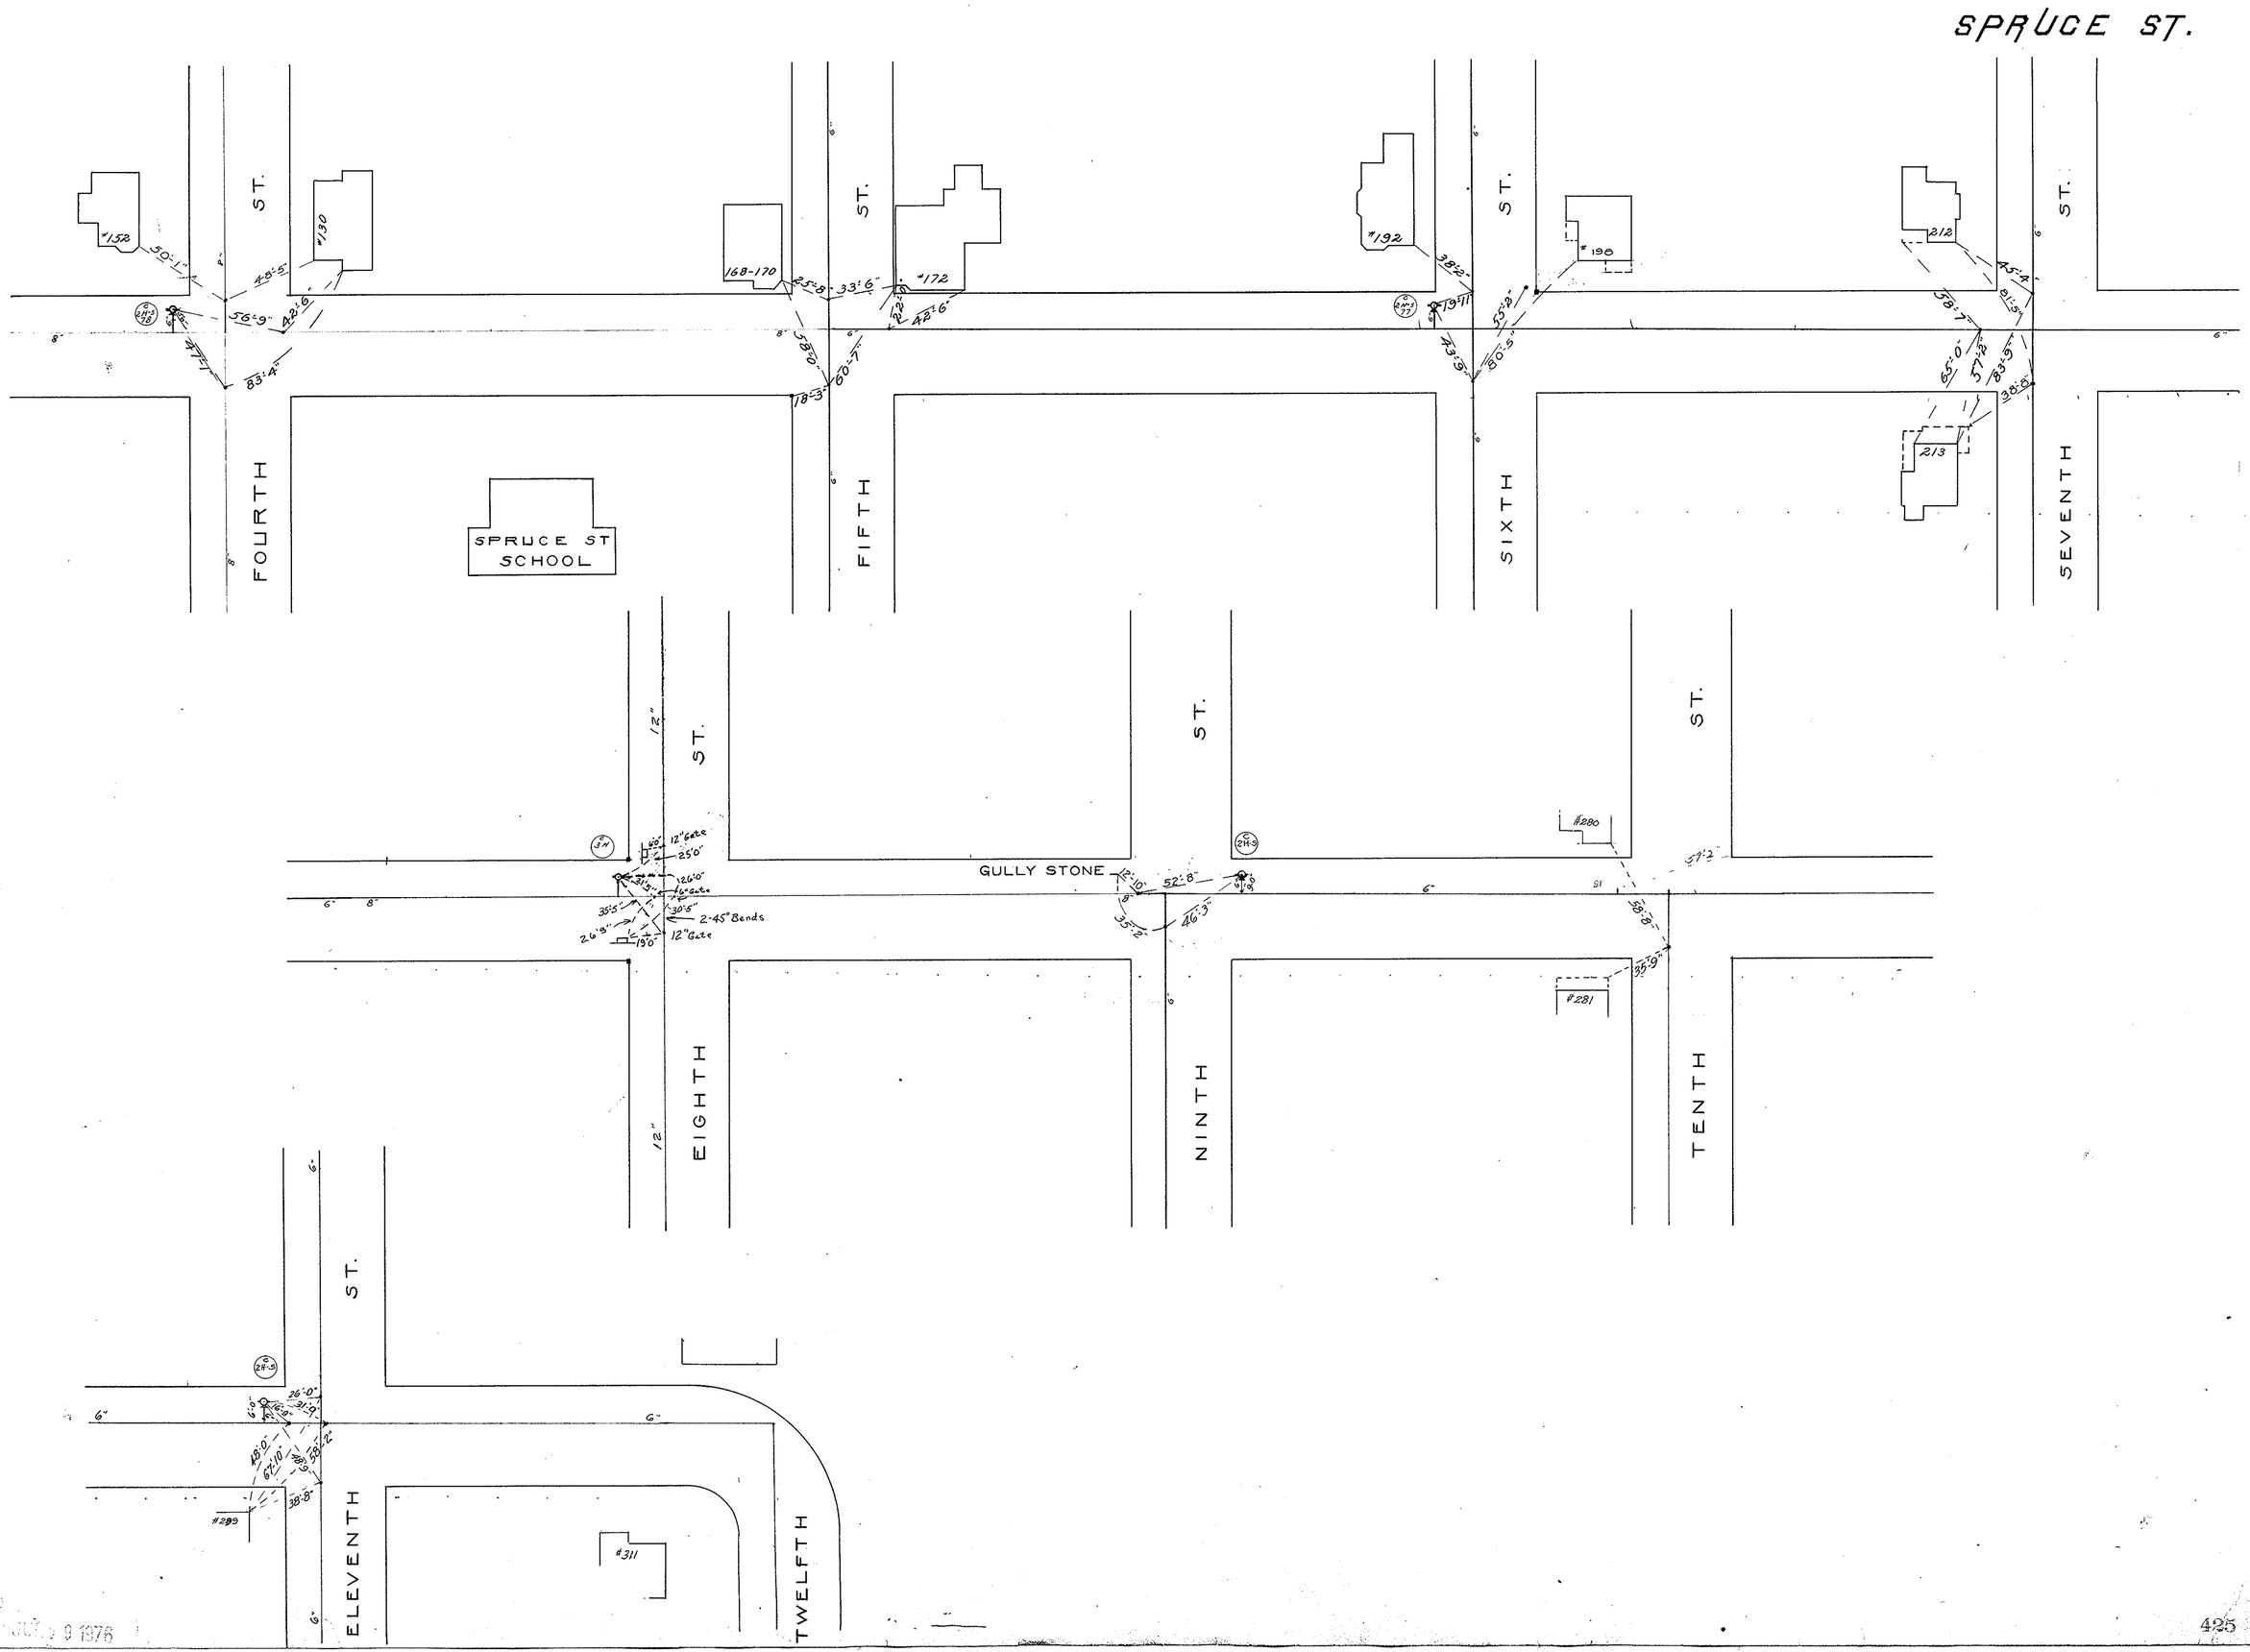
SPRUCE ST.
FOURTH ST.
FIFTH ST.
SIXTH ST.
SEVENTH ST.
EIGHTH ST.
NINTH ST.
TENTH ST.
ELEVENTH ST.
TWELFTH ST.
SPRUCE ST SCHOOL
GULLY STONE
#152
#130
168-170
#172
#192
#190
212
213
#280
#281
#289
#311
12" Gate
2-45° Bends
12" Gate