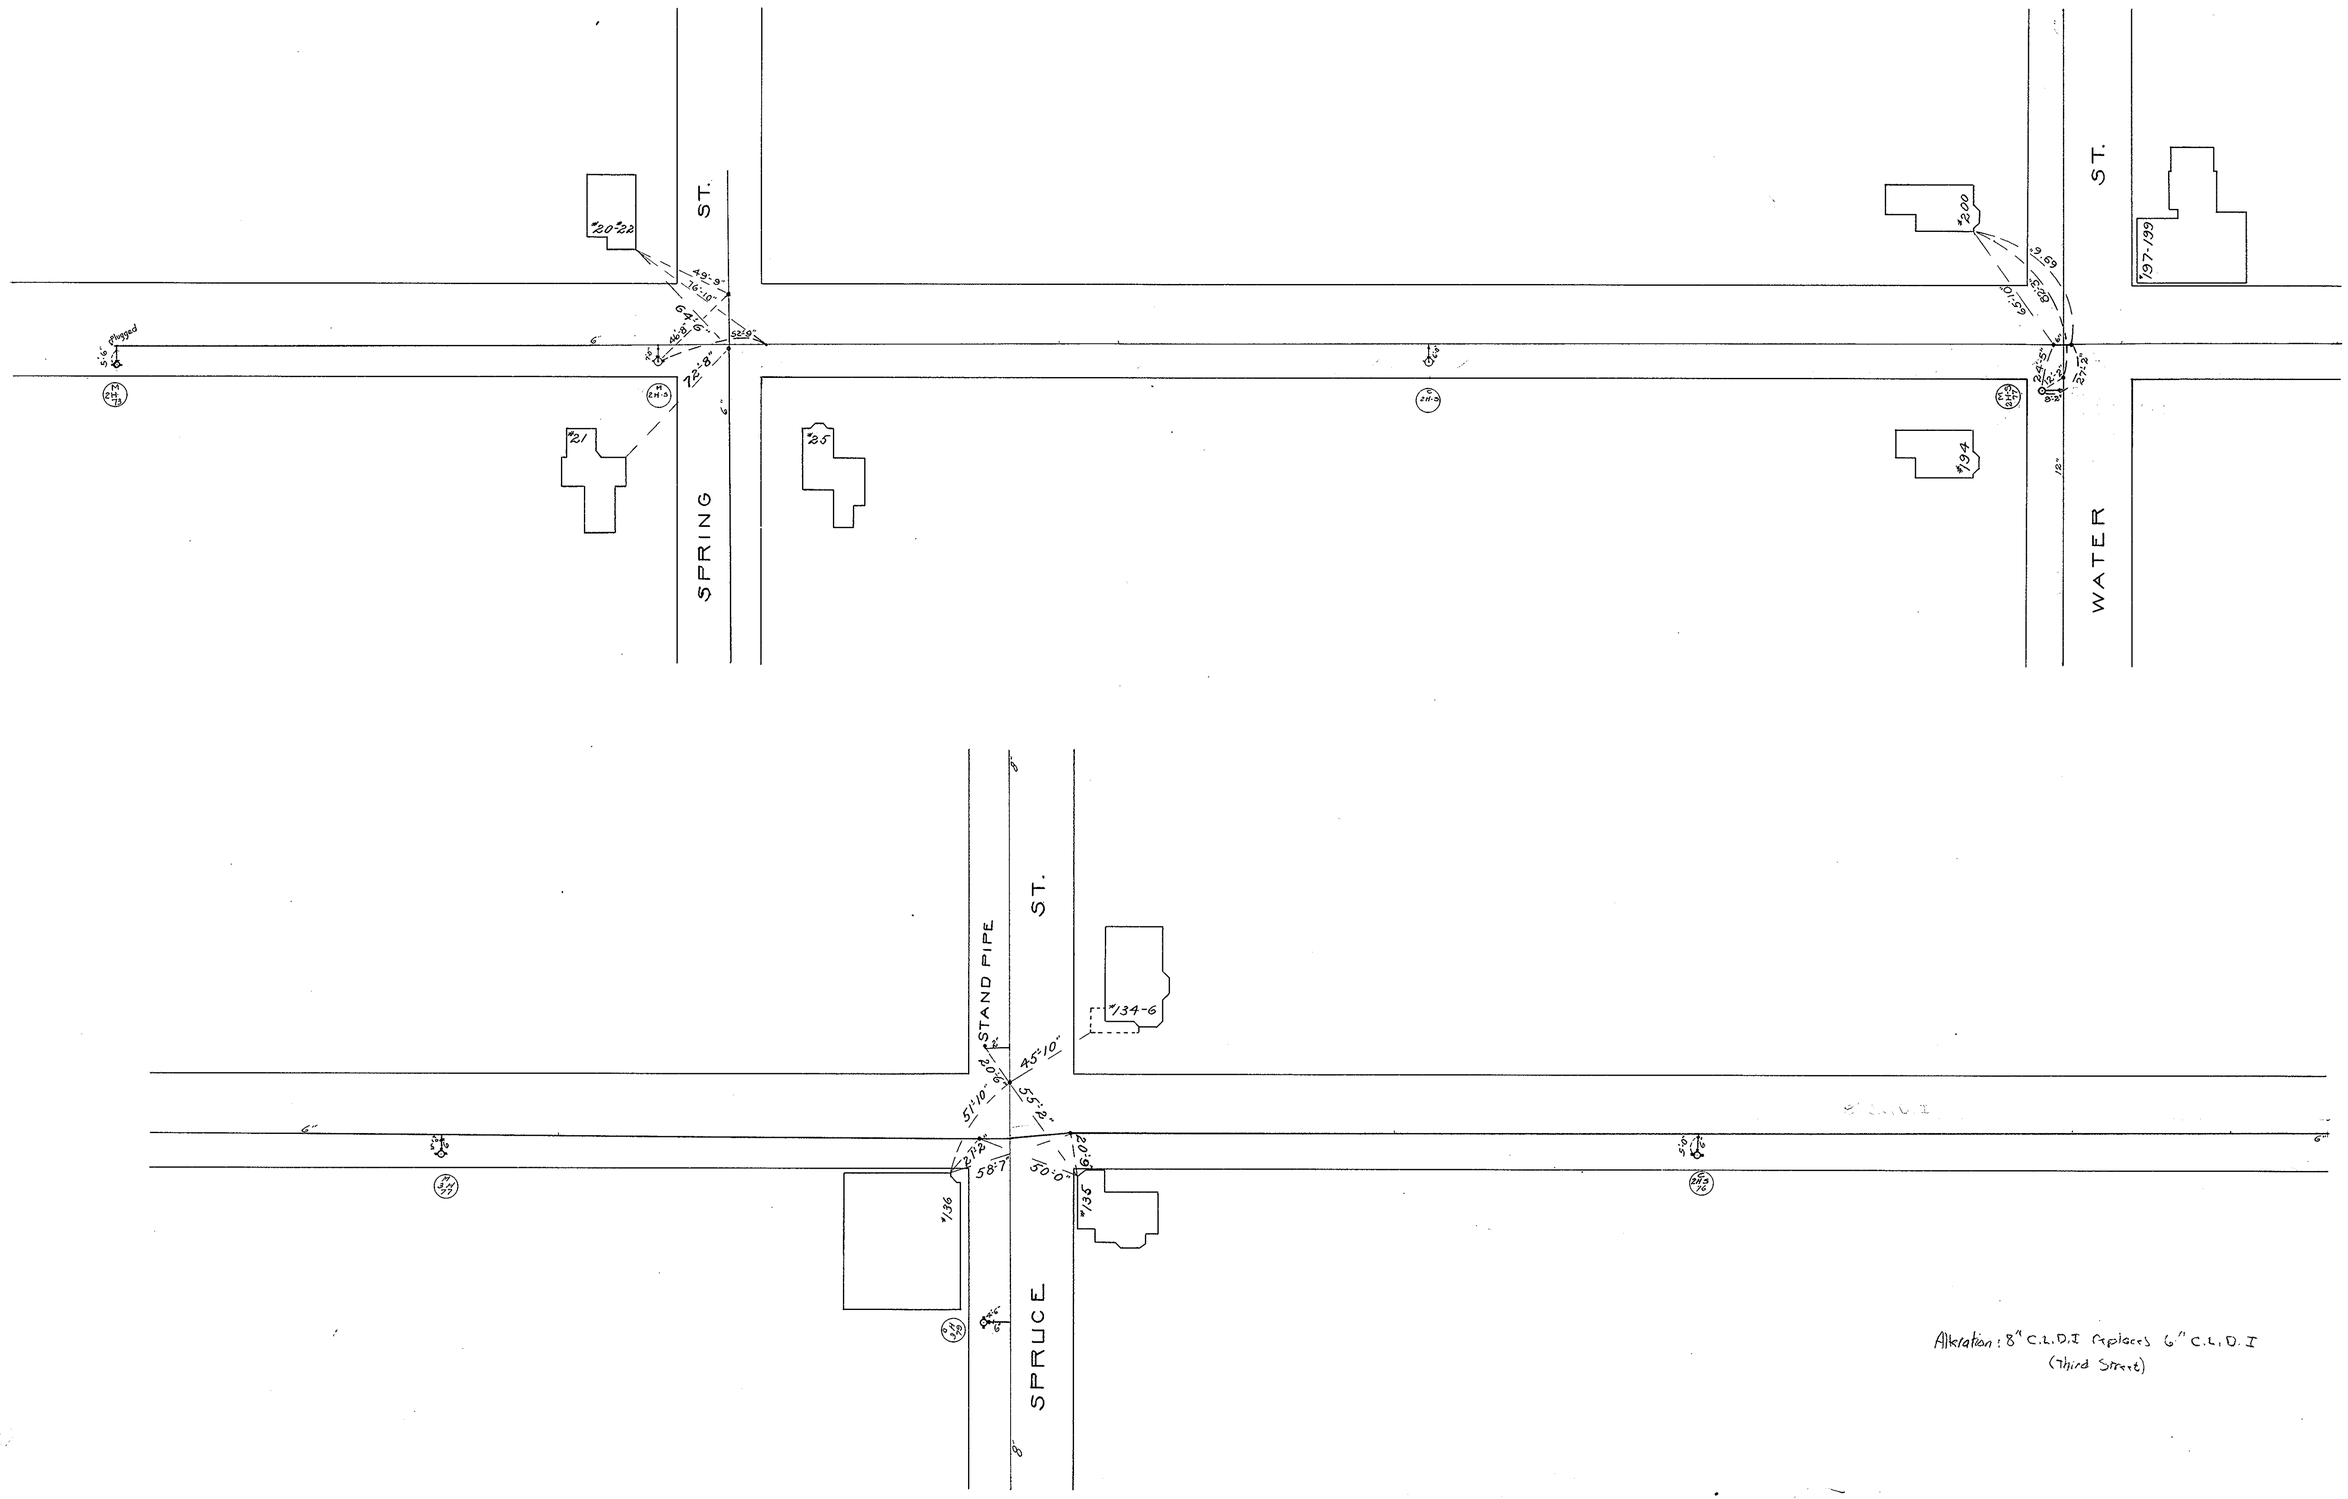

Alteration: 8" C.L.D.I replaces 6" C.L.D.I
(Third Street)

JUL 9 1976