THIRD ST.
WALKER ST.
JEROME PLACE.

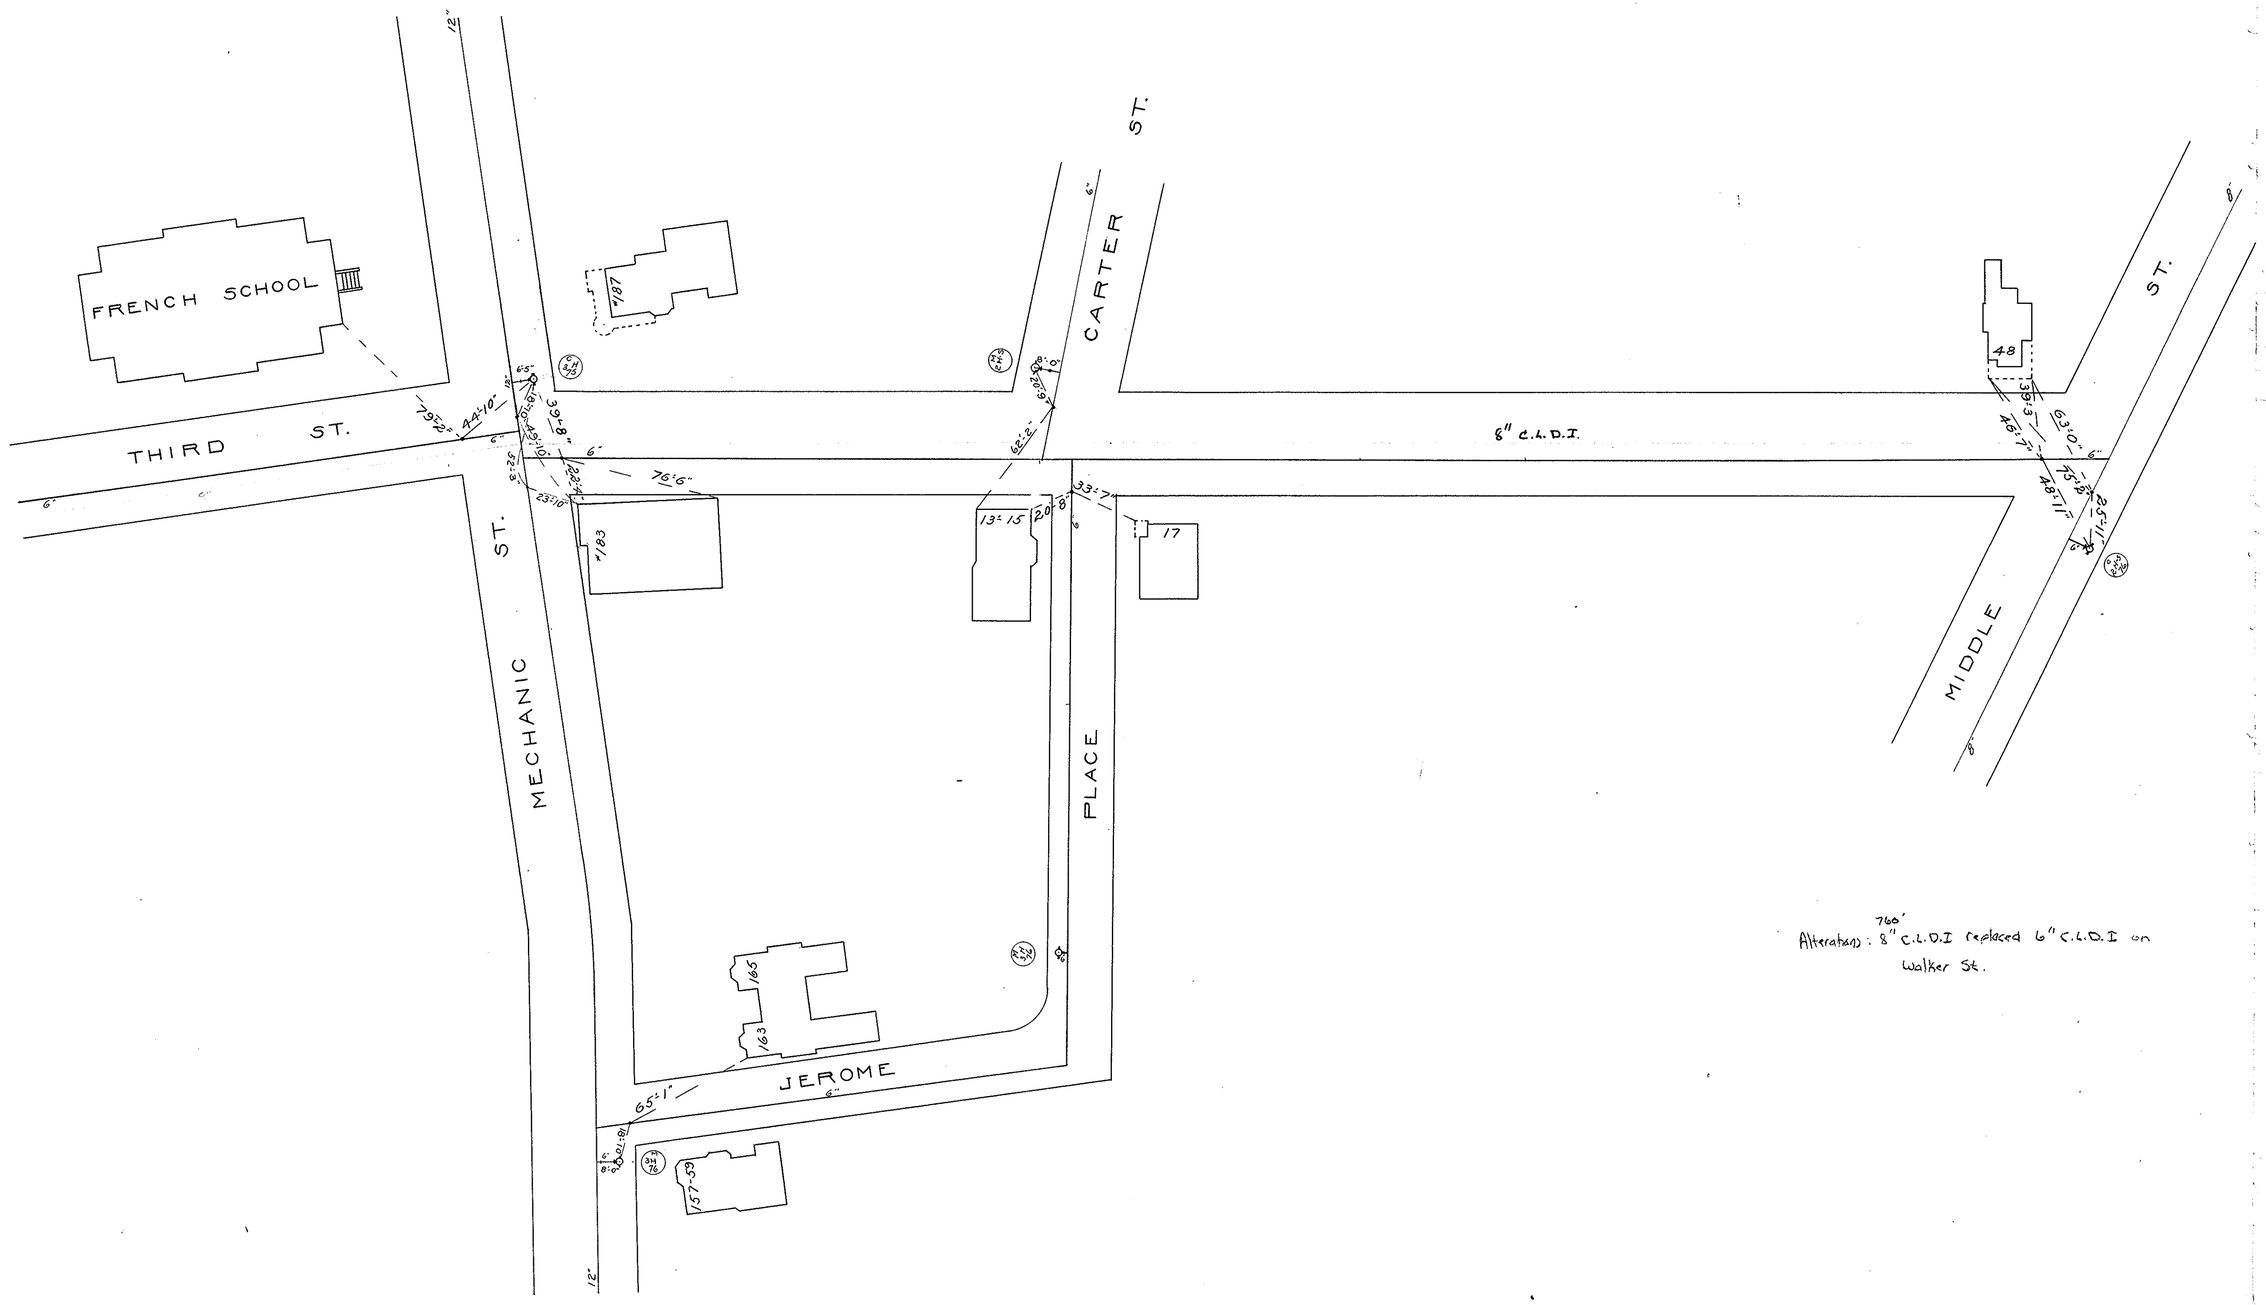

Alterations: 760' 8" C.I.D.I replaced 6" C.I.D.I on Walker St.