VISCOLOID AVE.

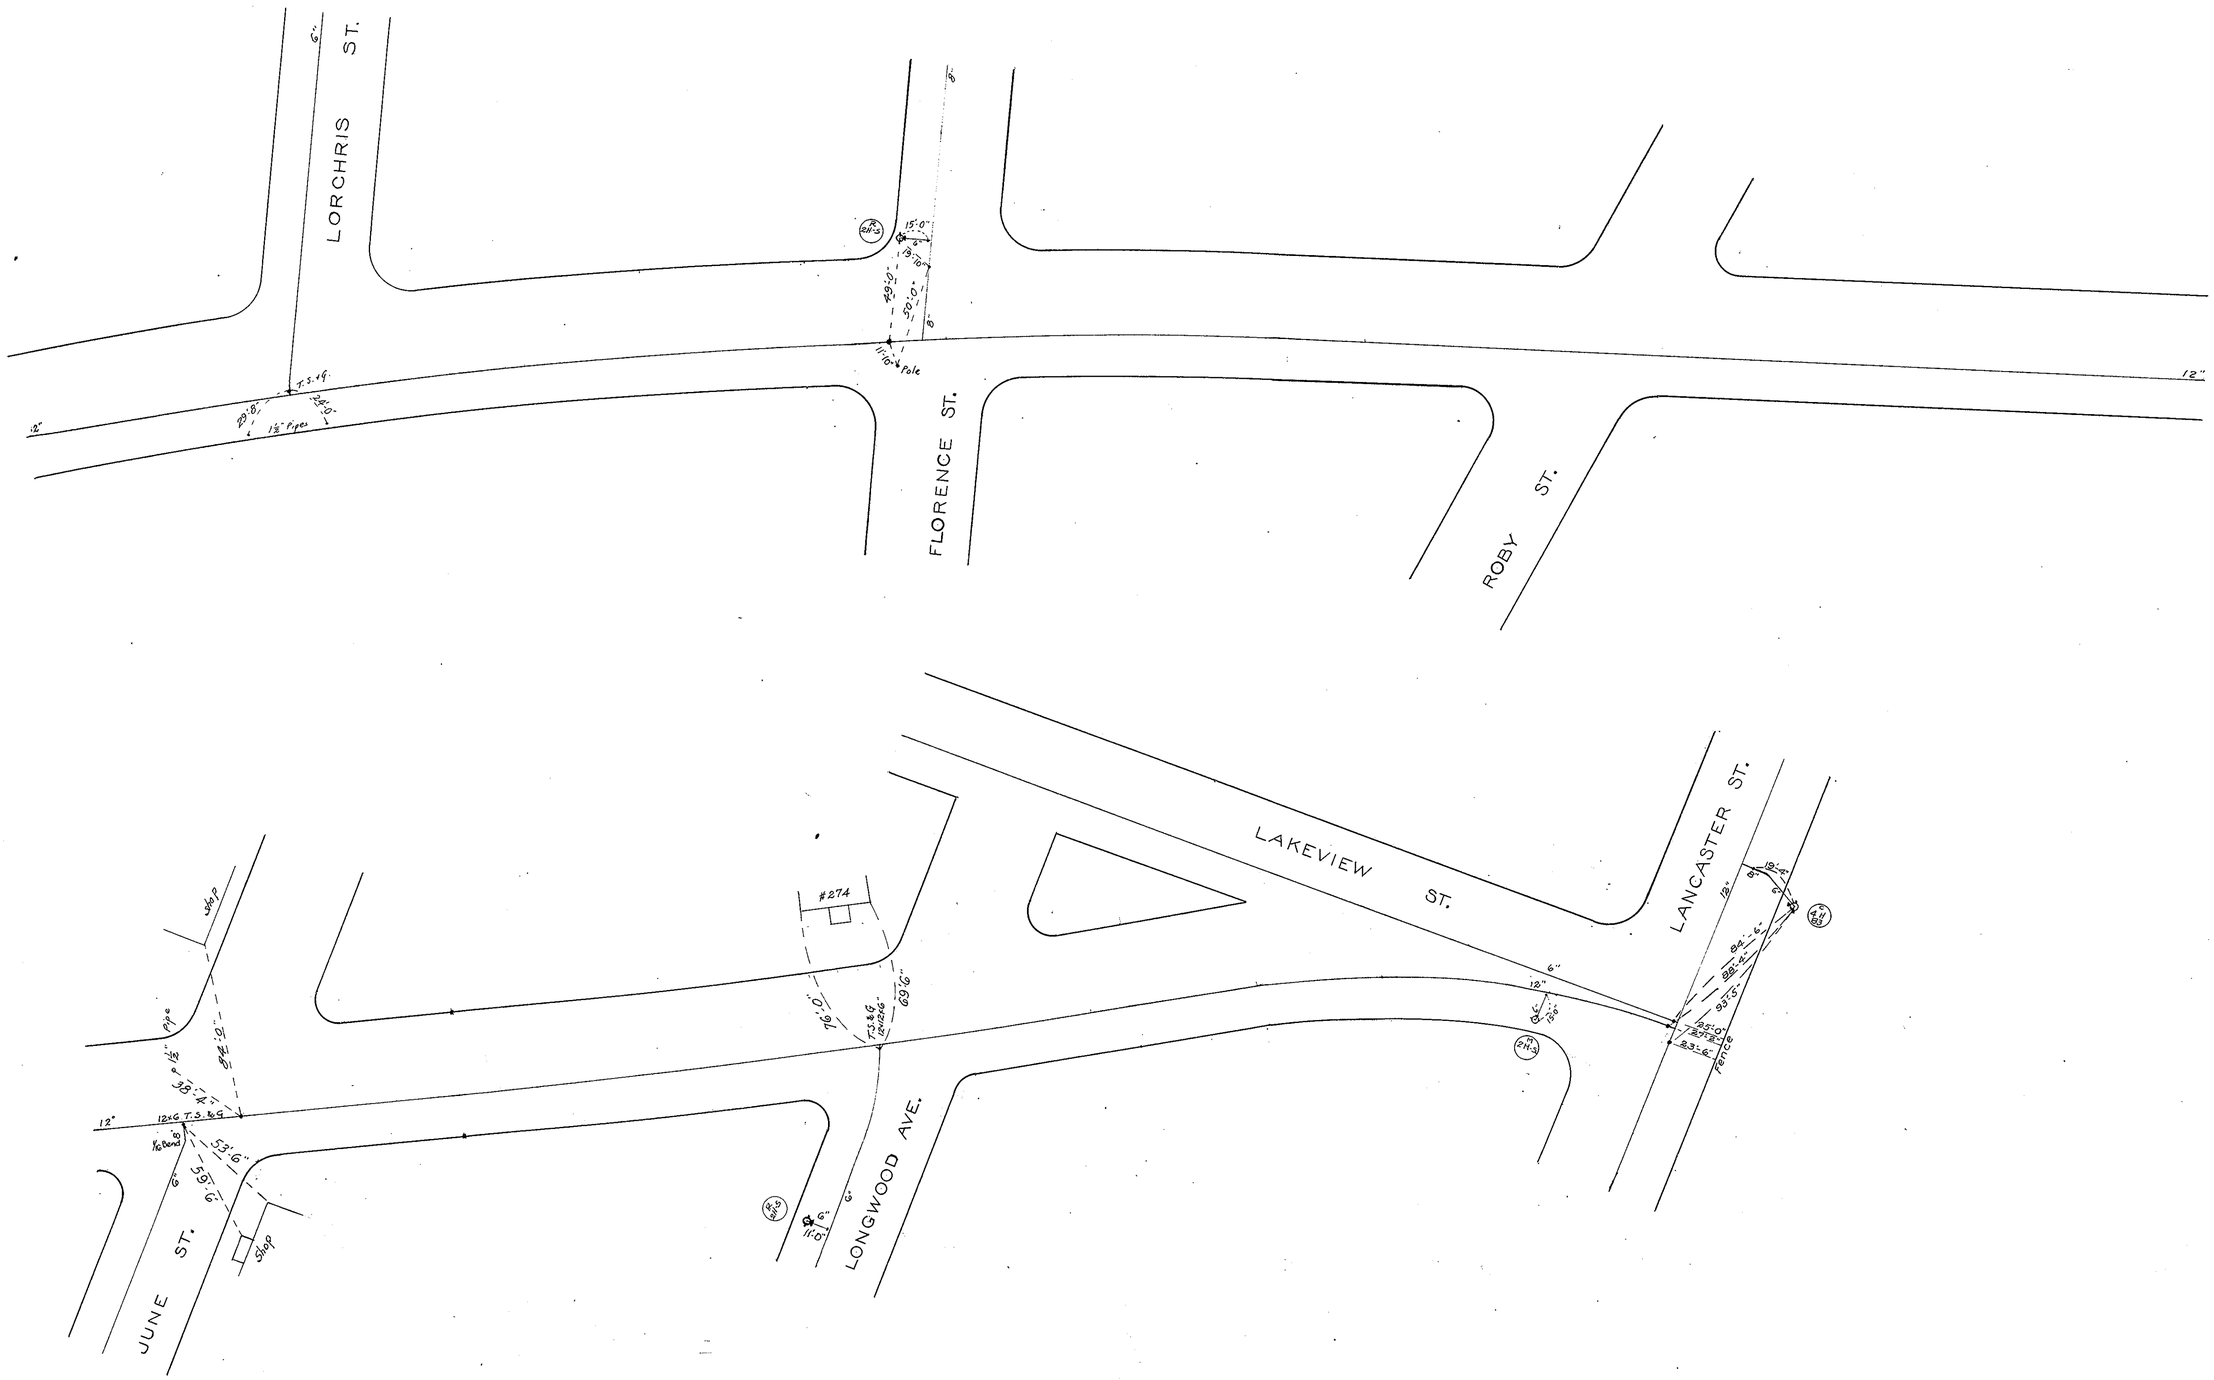


Altered 7/18/54 - Main Gate Ties Visc. & June

JUL 9 1976