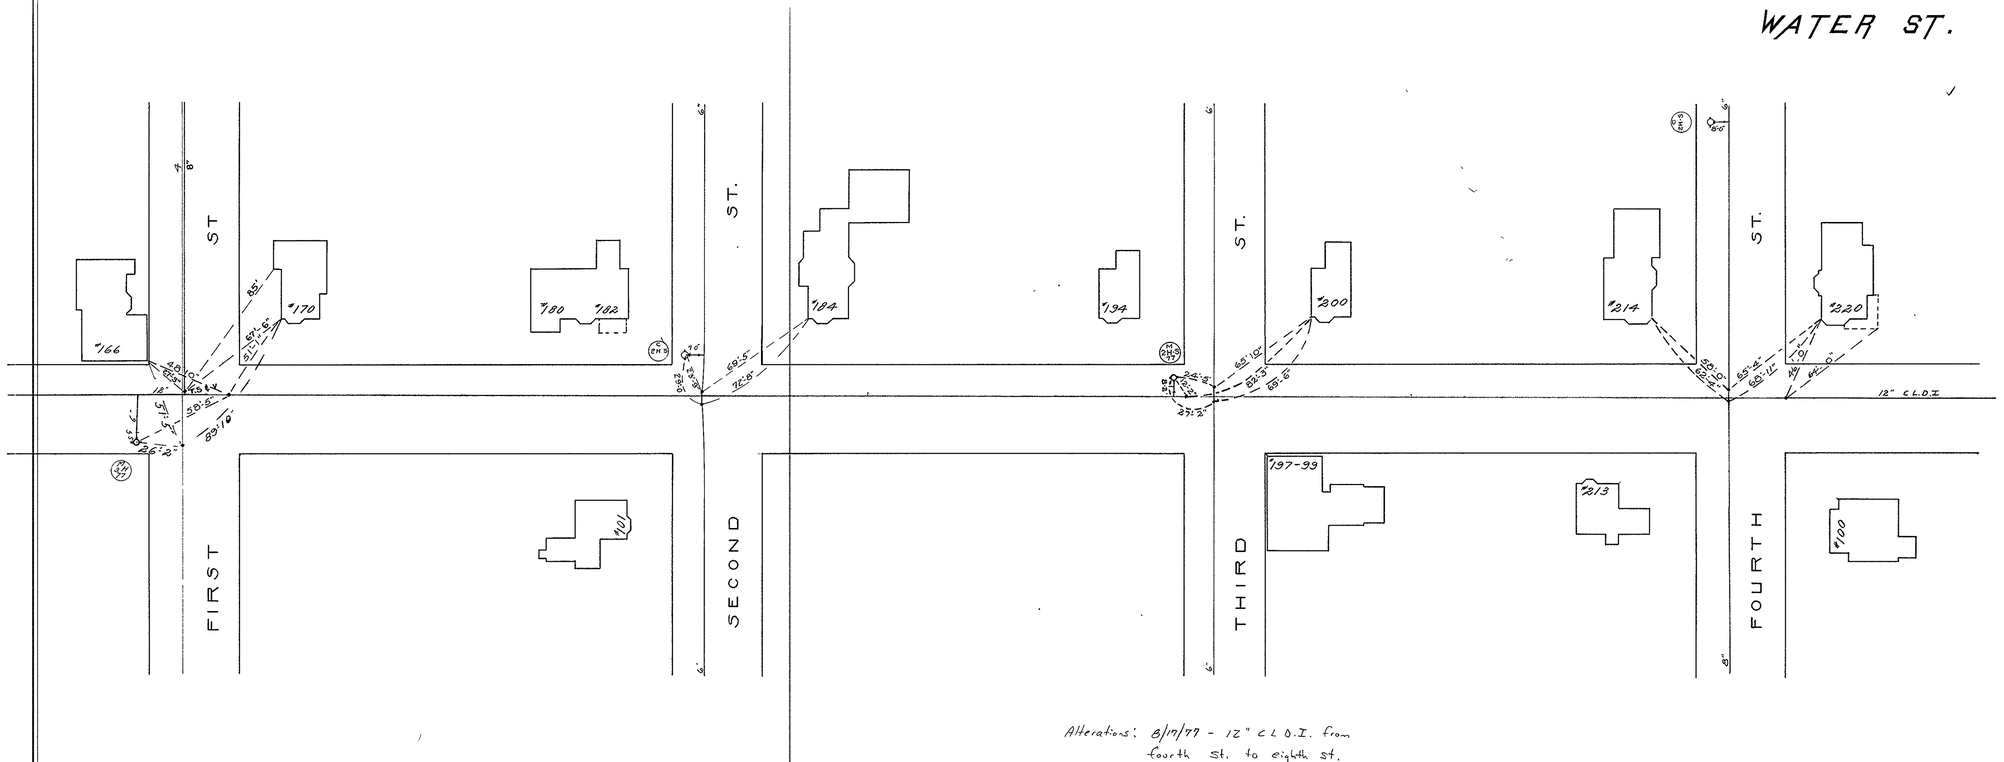
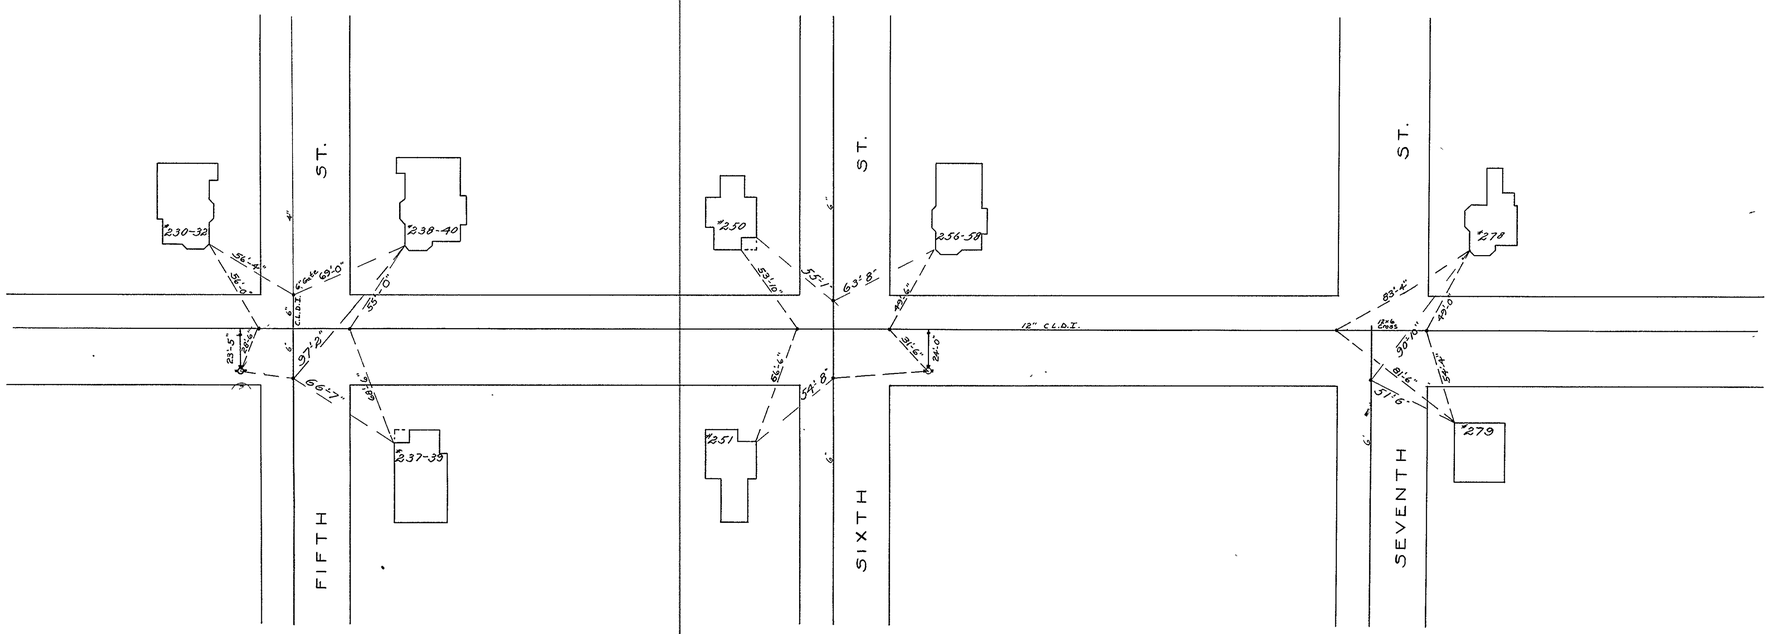
Alterations: 8/17/77 - 12" C.L.D.I. from fourth St. to eighth St.