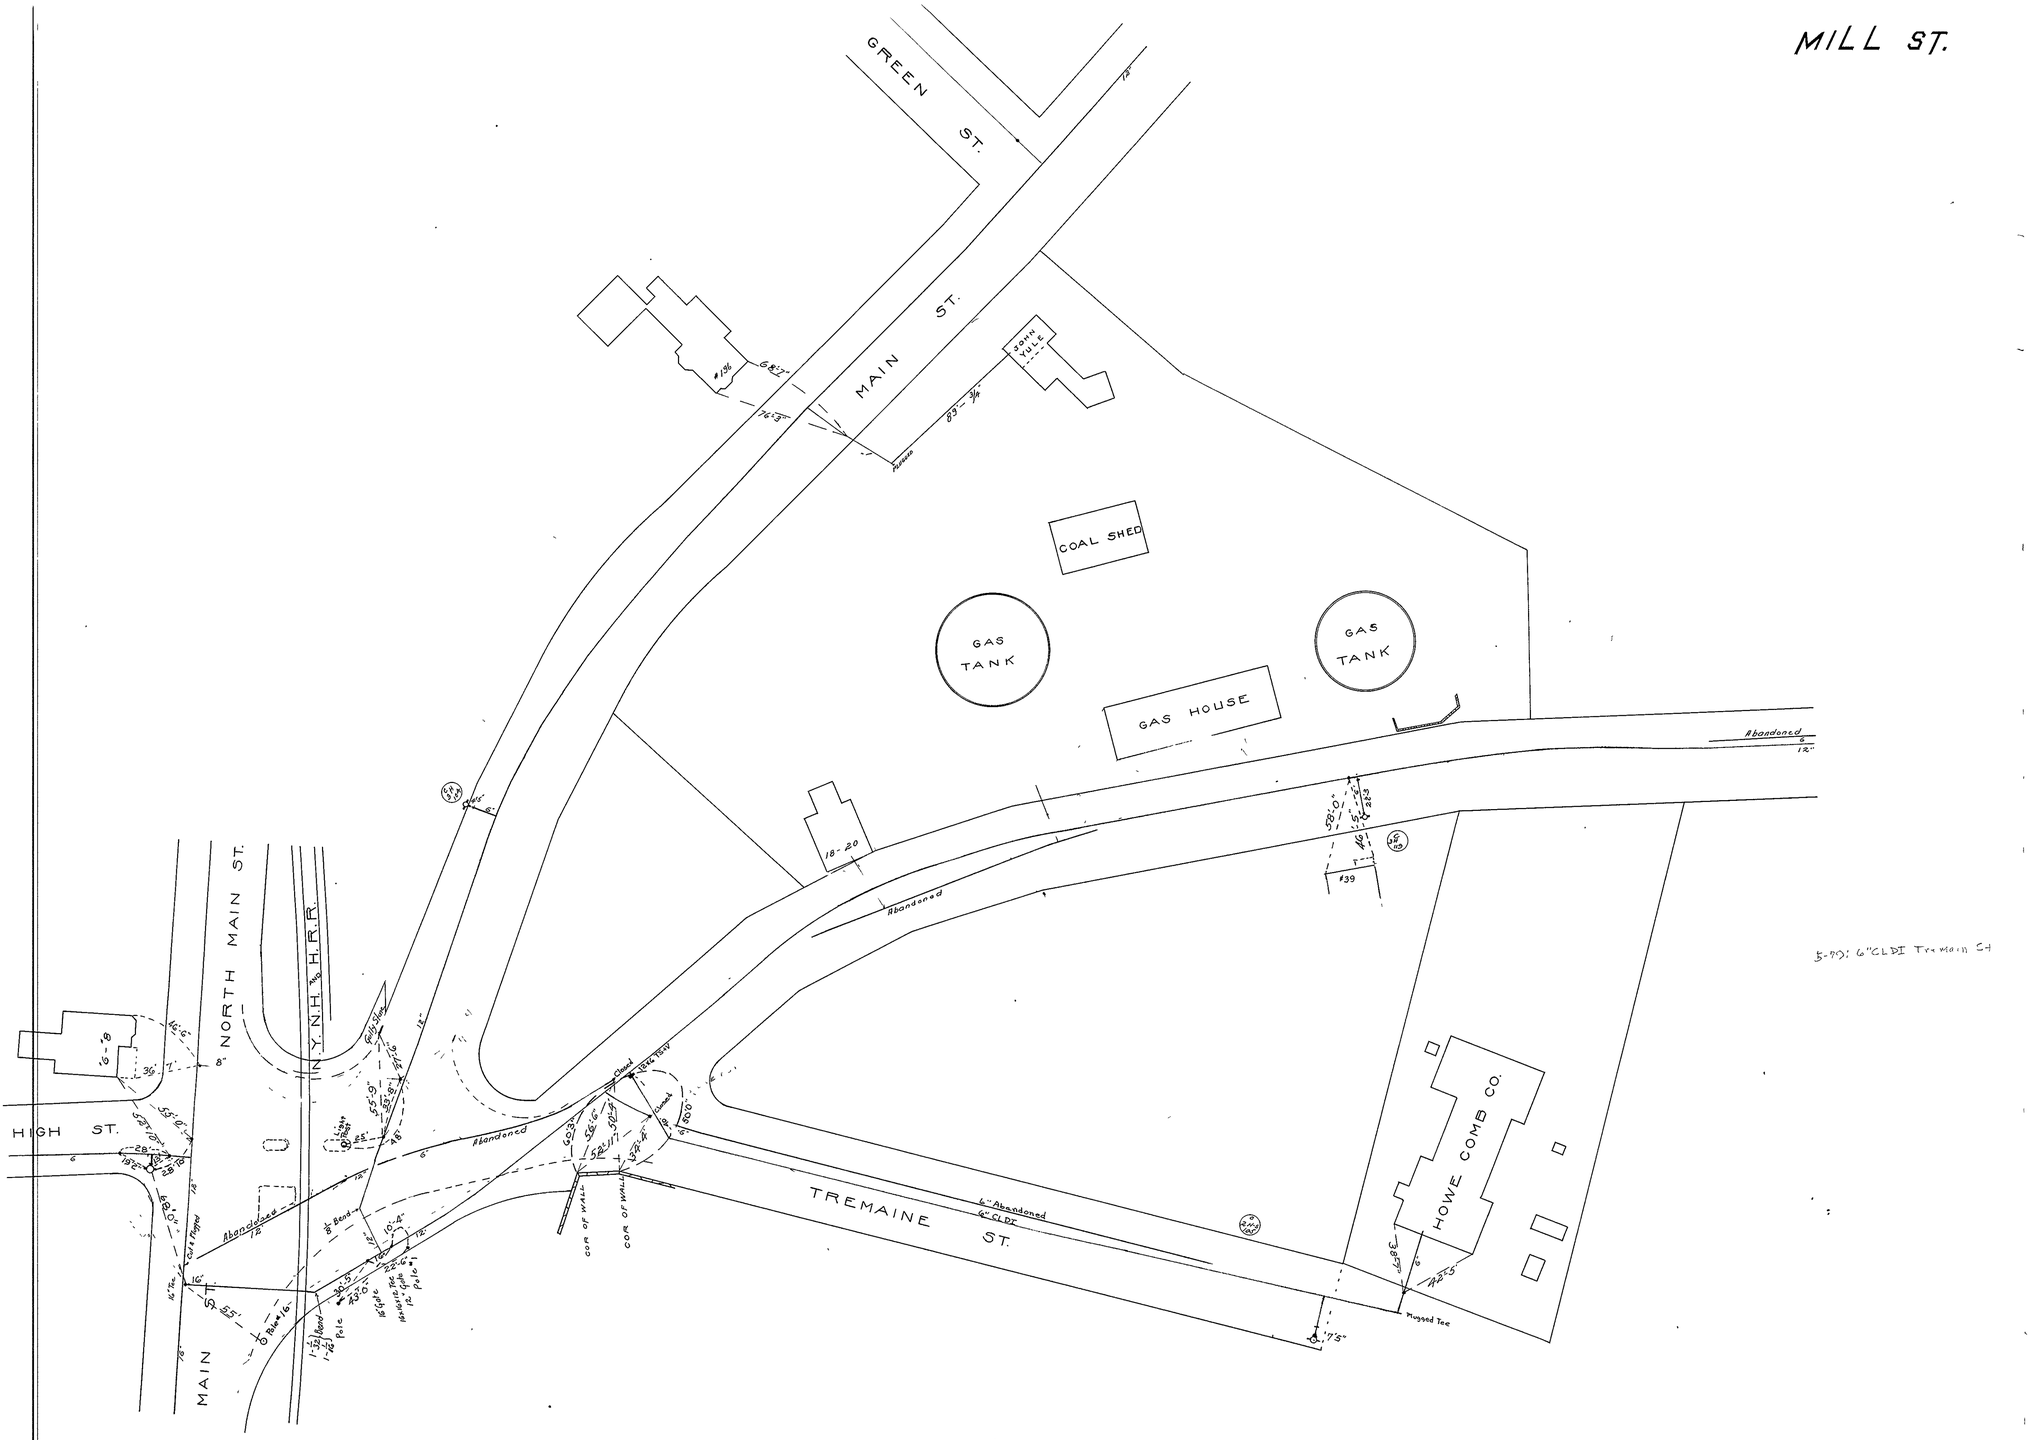
MILL ST.
GREEN ST.
MAIN ST.
JOHN YULE
COAL SHED
GAS TANK
GAS TANK
GAS HOUSE
Abandoned
NORTH MAIN ST.
N.Y.N.H. and H.R.R.
HIGH ST.
MAIN ST.
TREMAINE ST.
HOWE COMB CO.
Abandoned
Abandoned
Abandoned
6" Abandoned
6" CLDI
COR OF WALL
COR OF WALL
Mugged Tee
Cut & Plugged
Light Posts
Gully Stone
Closed
Closed
#39
#136
18-20
5-79: 6" CLDI Tremain St

JUL 9 1976