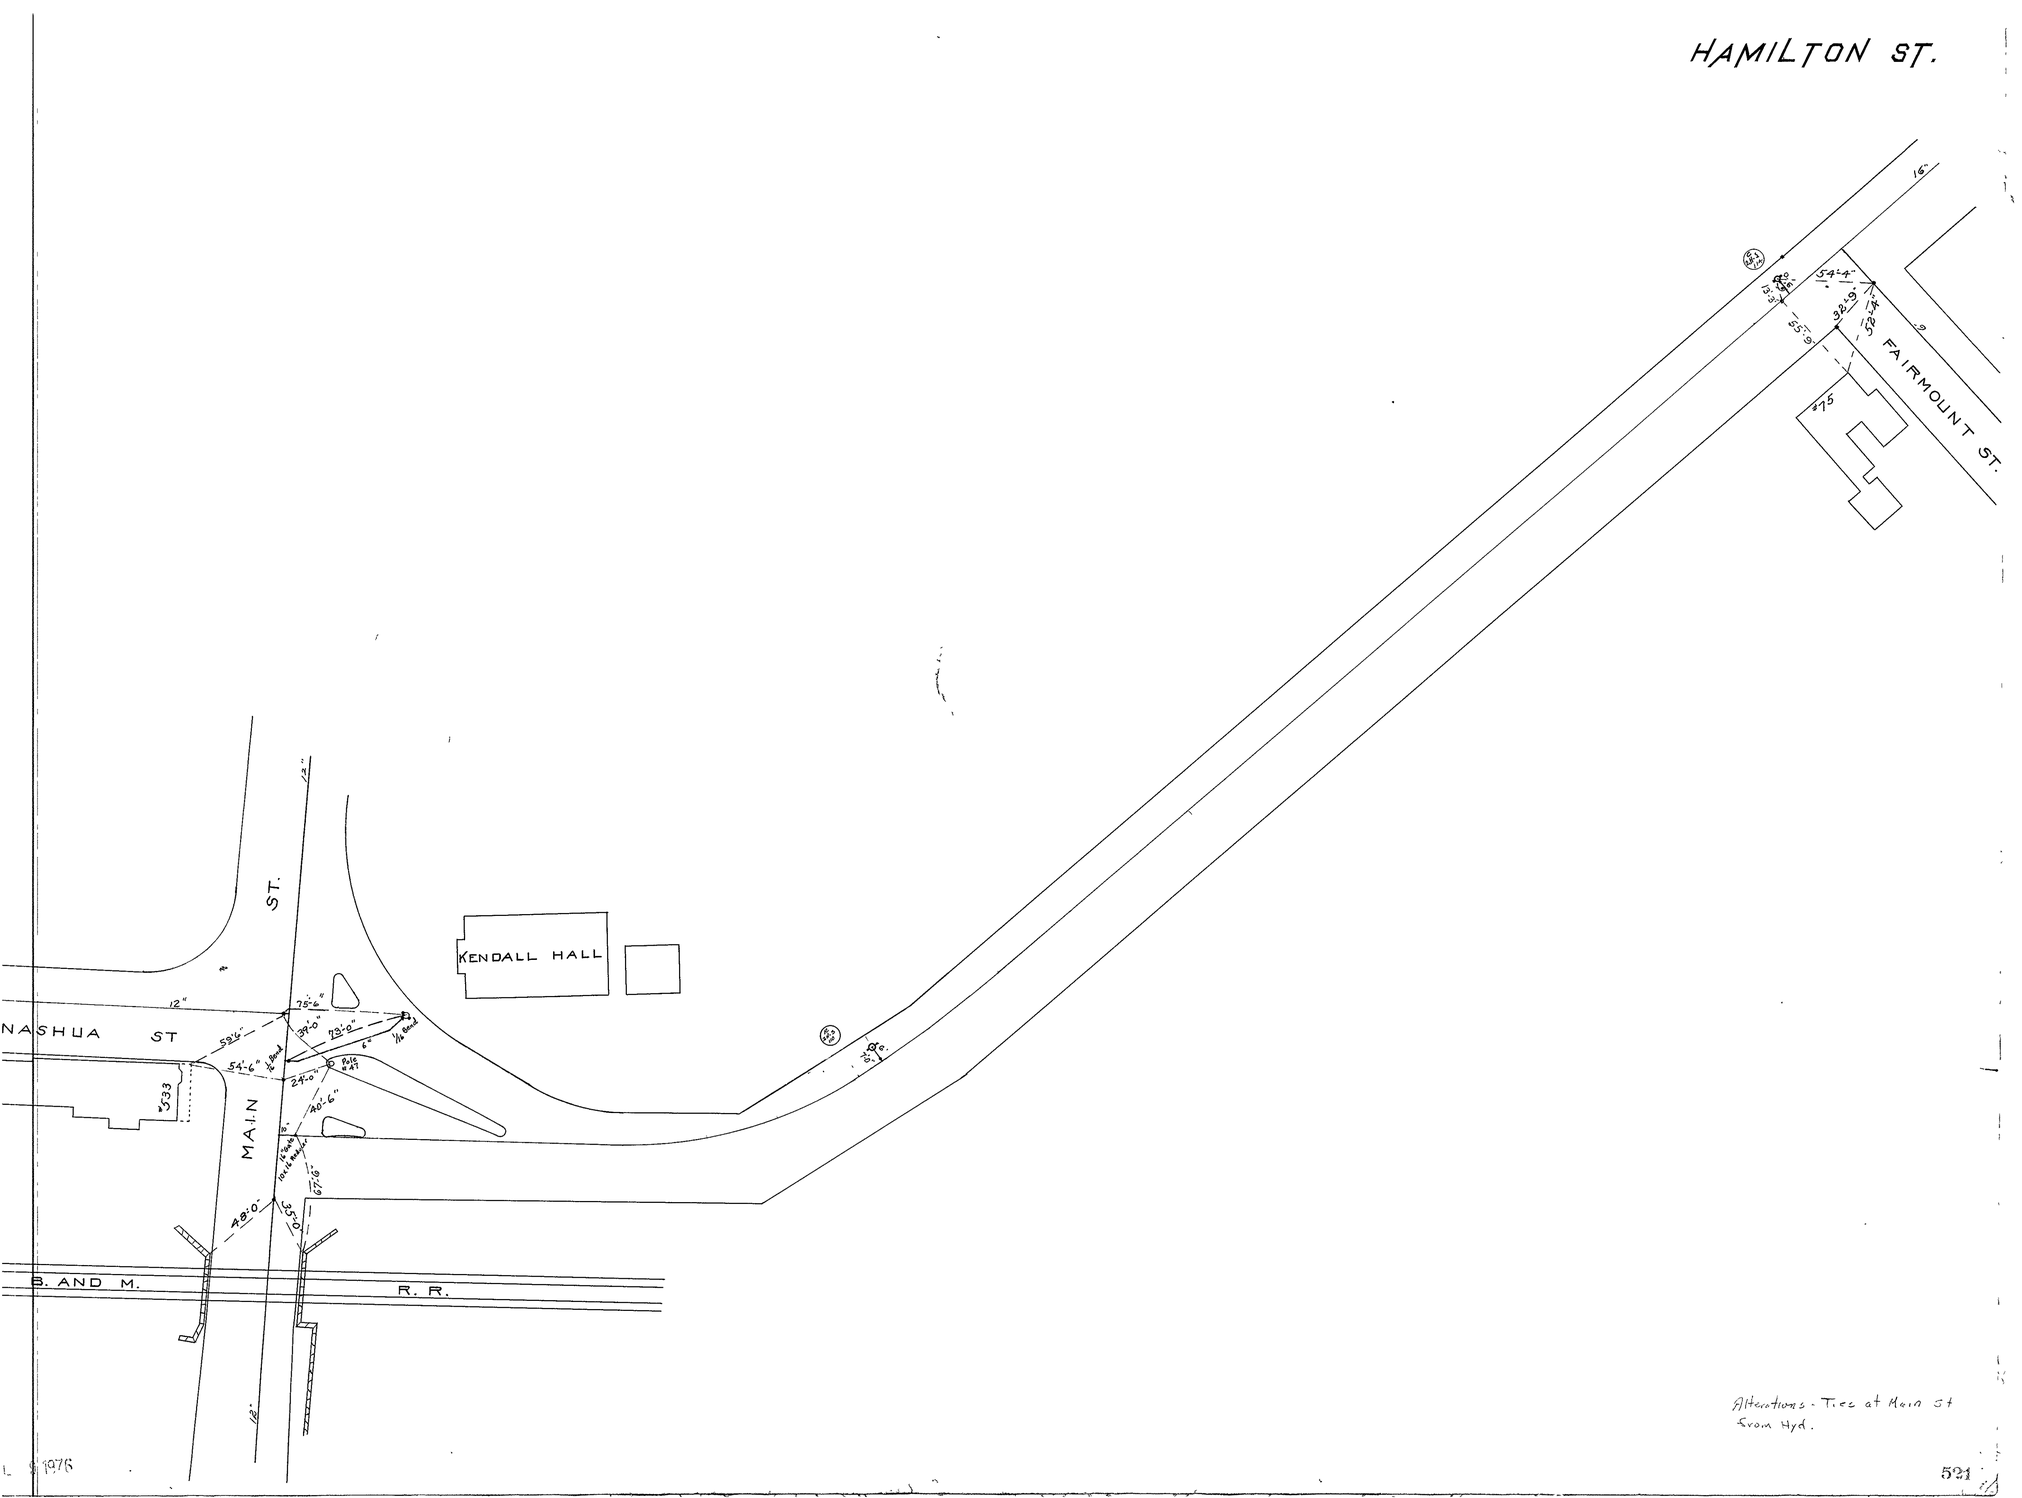

Alterations - Ties at Main St
from Hyd.

L. 9 1976