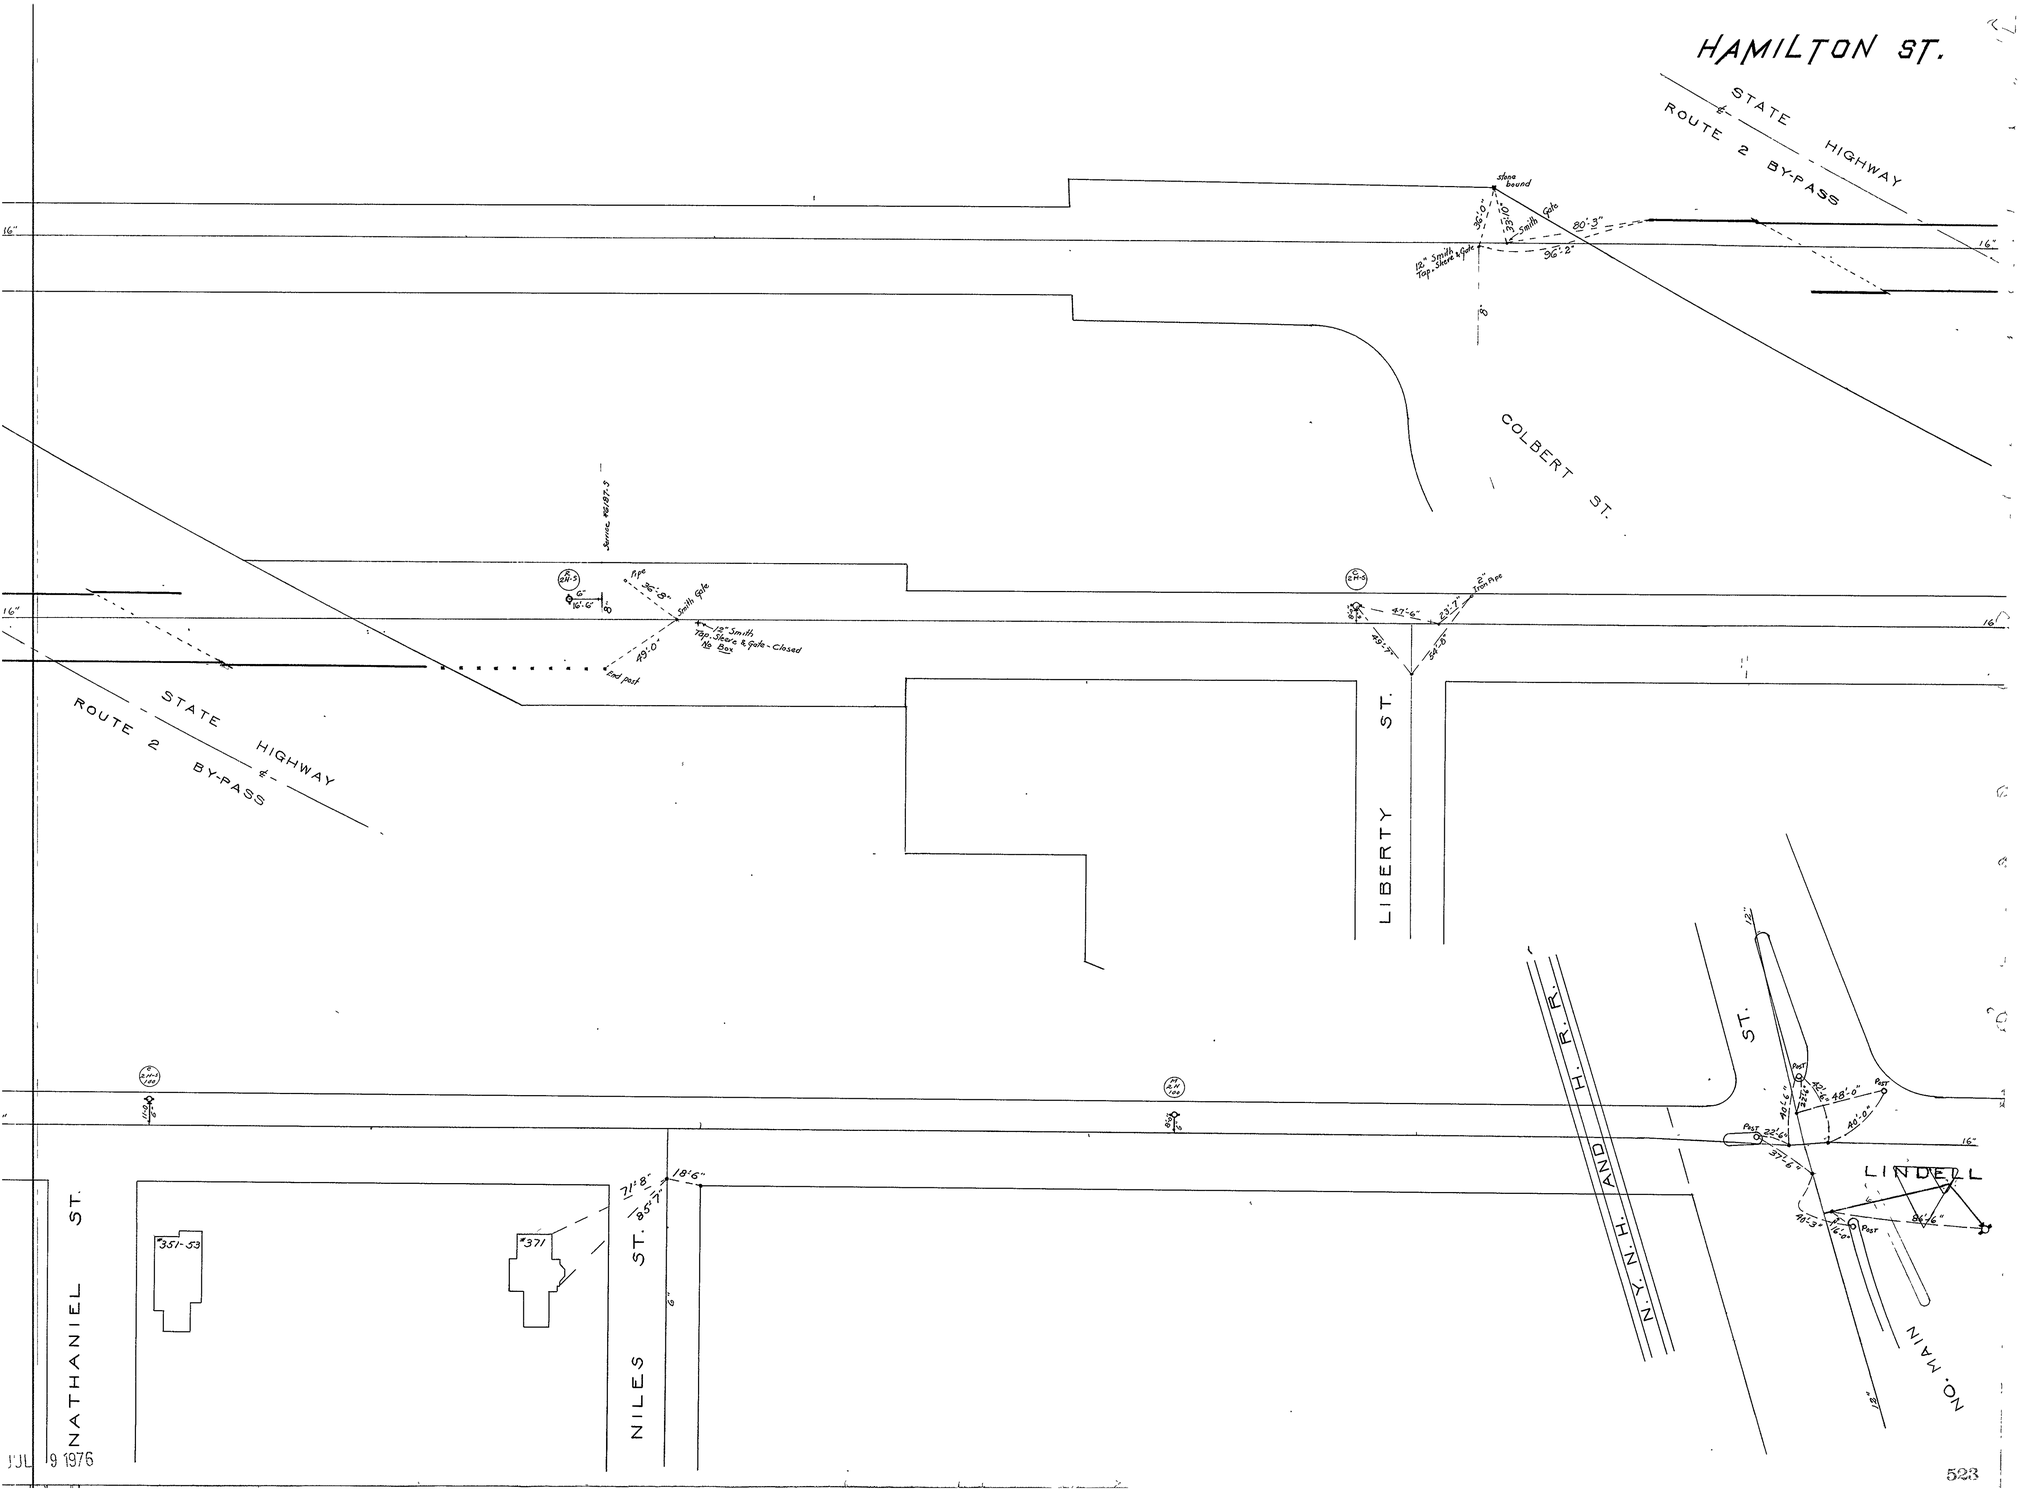
HAMILTON ST.
STATE HIGHWAY
ROUTE 2 BY-PASS
COLBERT ST.
LIBERTY ST.
STATE HIGHWAY
ROUTE 2 BY-PASS
NATHANIEL ST.
NILES ST.
N.Y.N.H. AND H.R.R.
ST.
LINDELL
NO. MAIN
#351-53
#371
12" Smith Top, Sleeve & Gate - Closed No Box
12" Smith Top, Sleeve & Gate
Smith Gate
Pipe
End post
Stone bound
Post
16"
18"
12"

JUL 9 1976