CRAWFORD
FAIRMOUNT
BEACON STS.

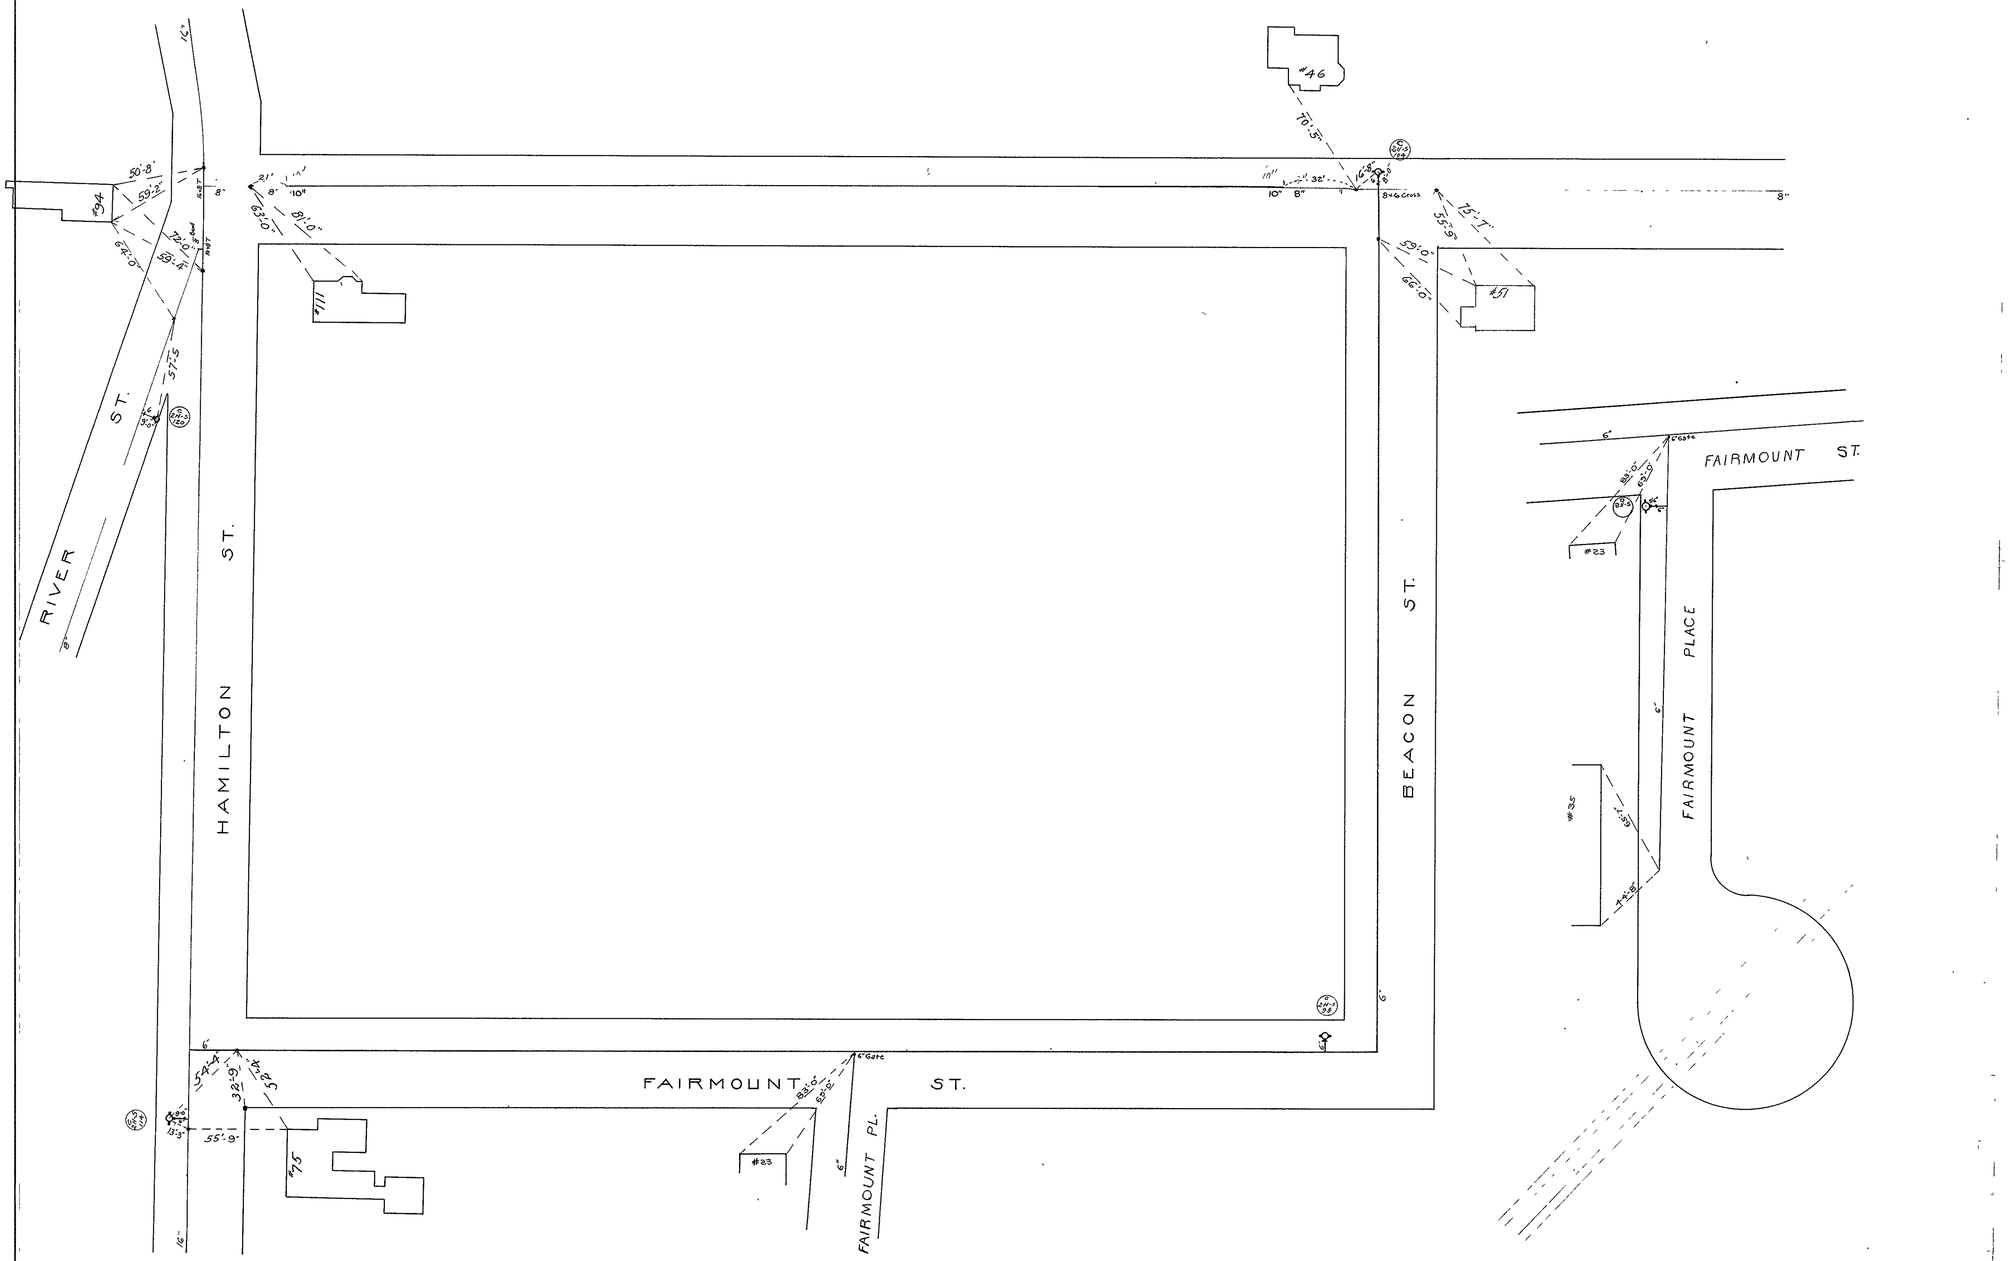

JL 9 1976