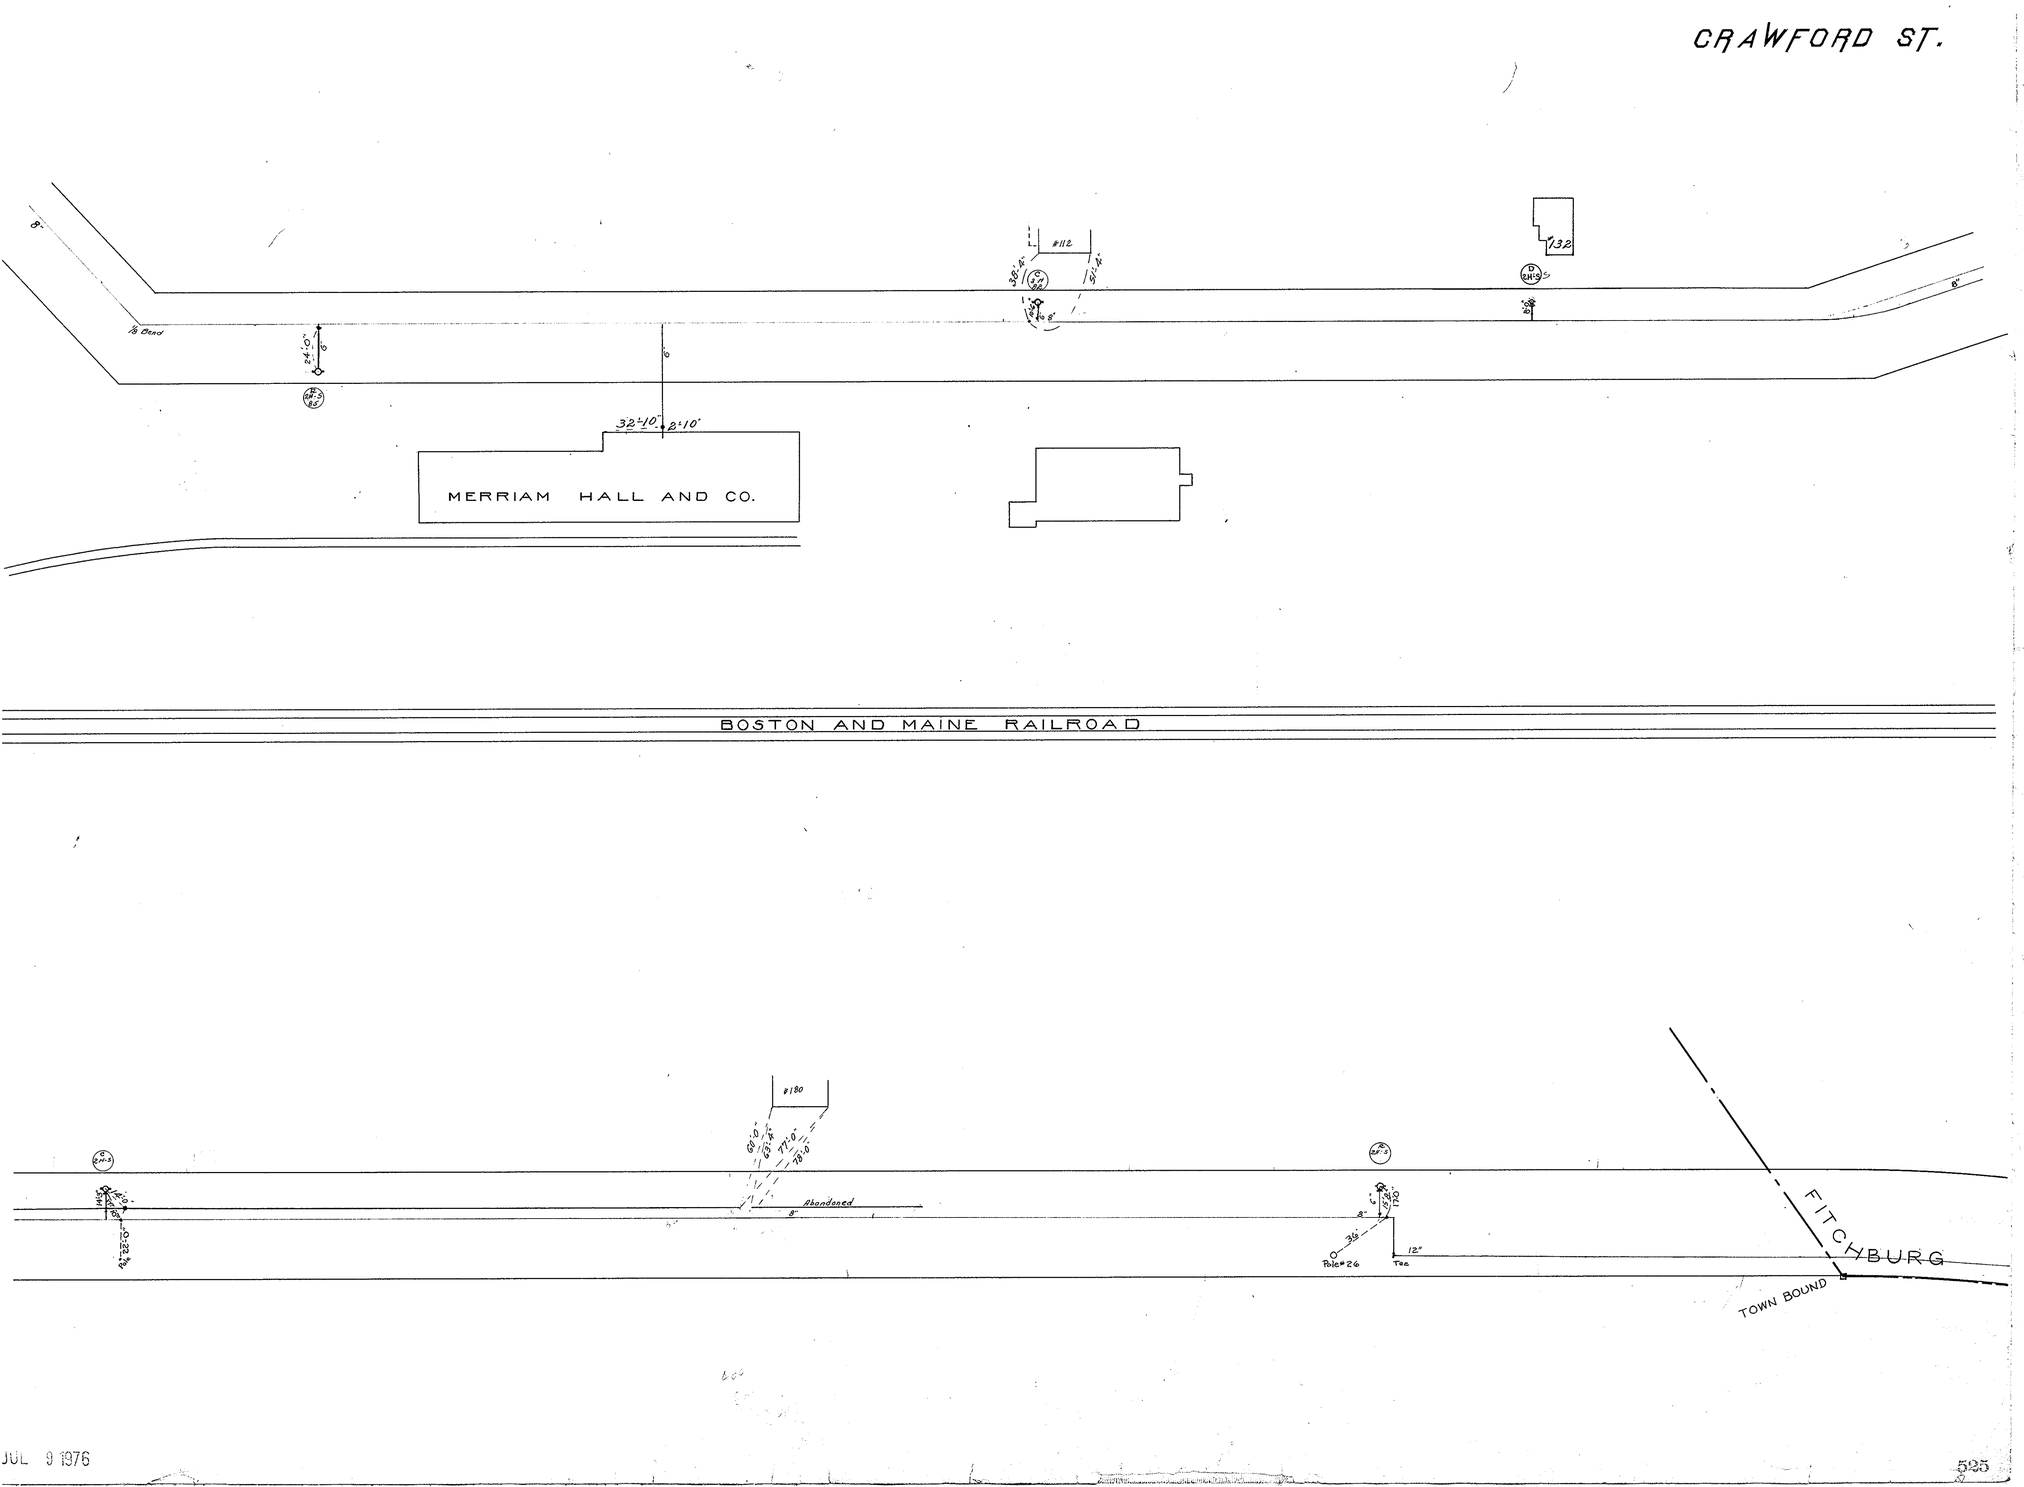
CRAWFORD ST.
#112
132
MERRIAM HALL AND CO.
BOSTON AND MAINE RAILROAD
#180
Abandoned
Pole #26
Tee
FITCHBURG
TOWN BOUND

JUL 9 1976