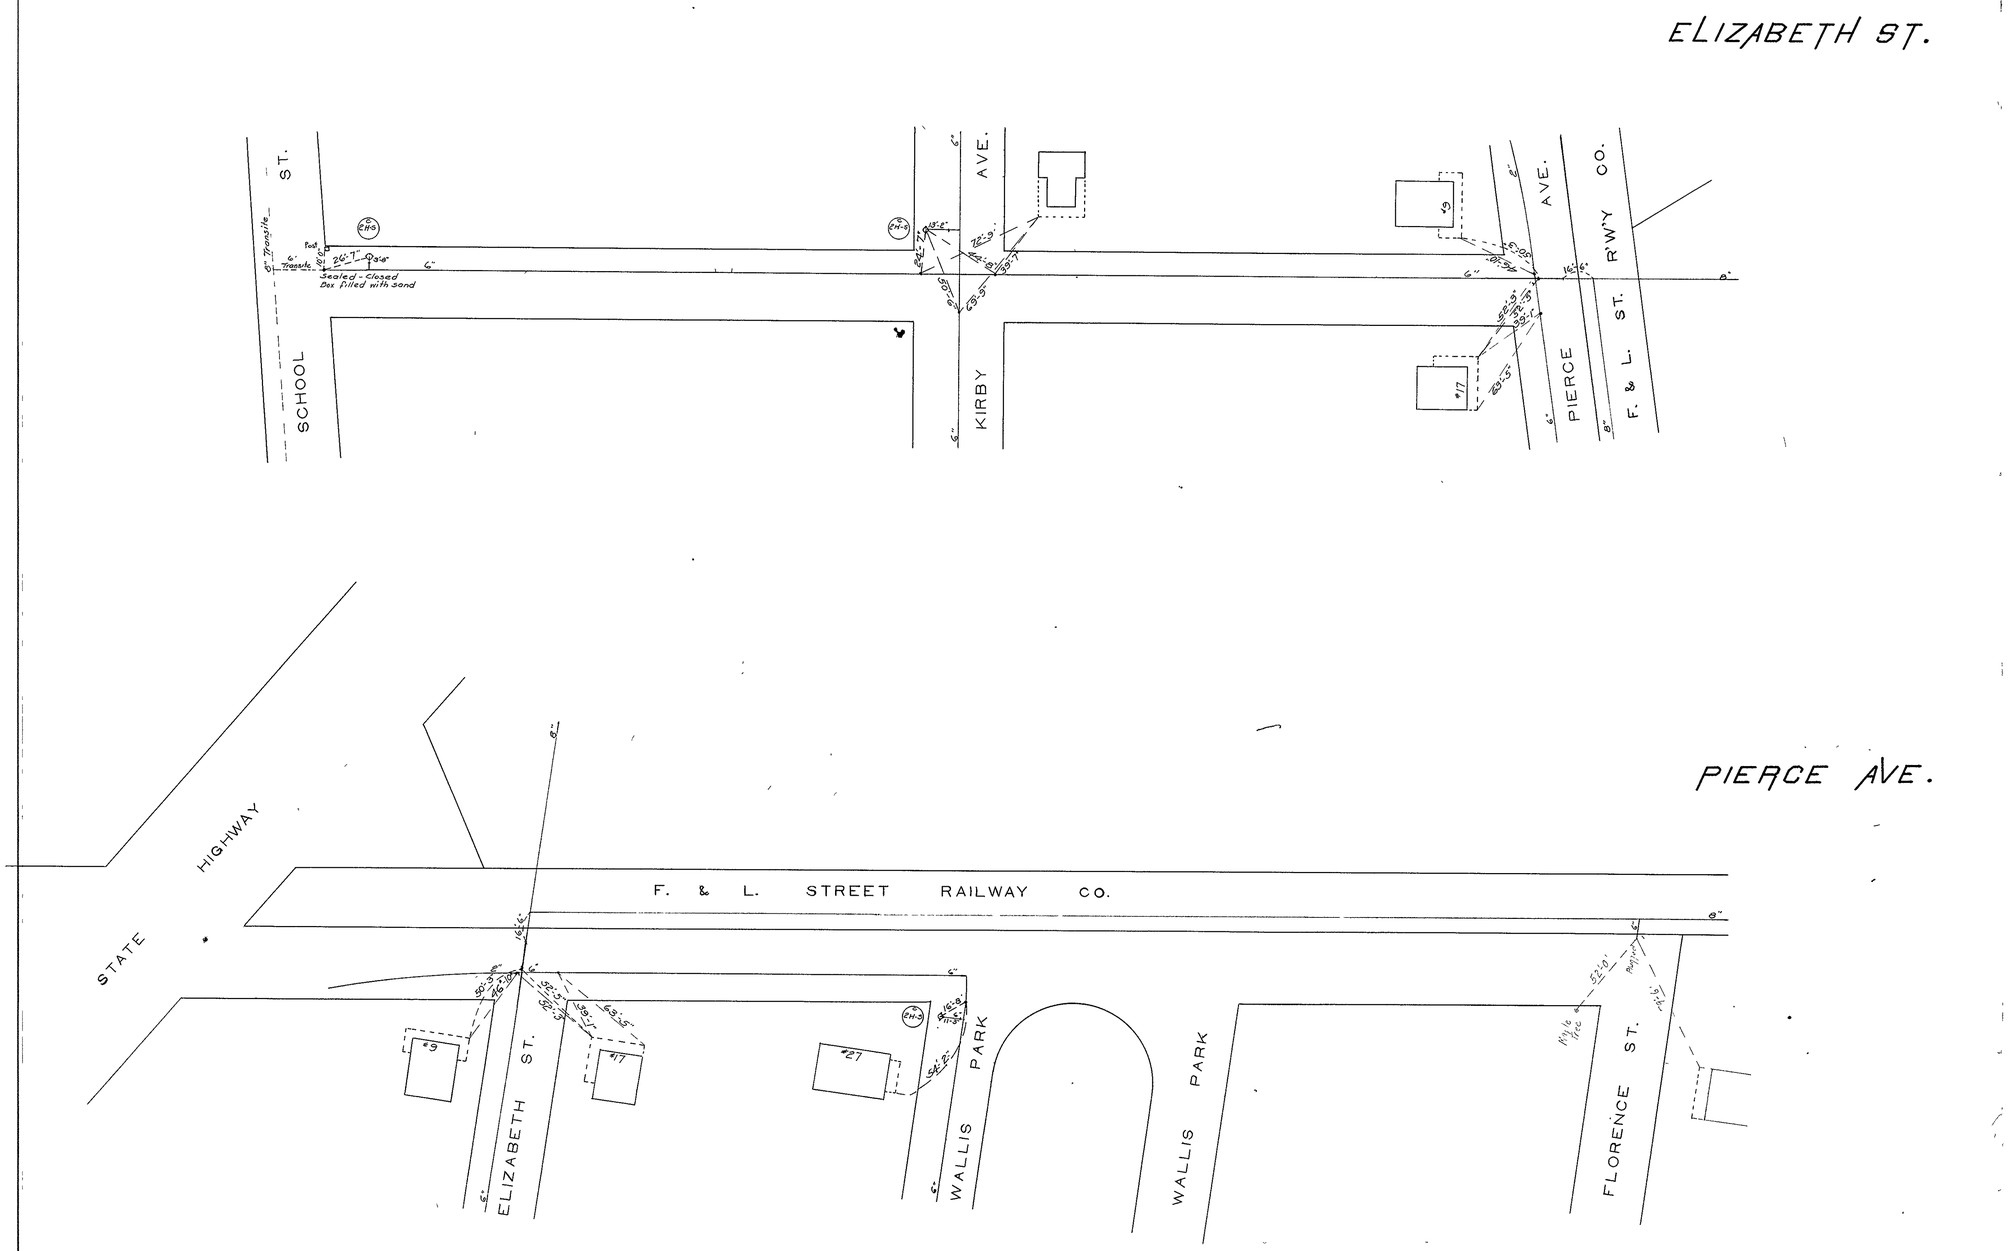
ELIZABETH ST.
PIERCE AVE.
SCHOOL ST.
KIRBY AVE.
PIERCE AVE.
F. & L. ST. R'W'Y CO.
Sealed - Closed Box filled with sand
STATE HIGHWAY
F. & L. STREET RAILWAY CO.
ELIZABETH ST.
WALLIS PARK
WALLIS PARK
FLORENCE ST.

JUL 9 1976