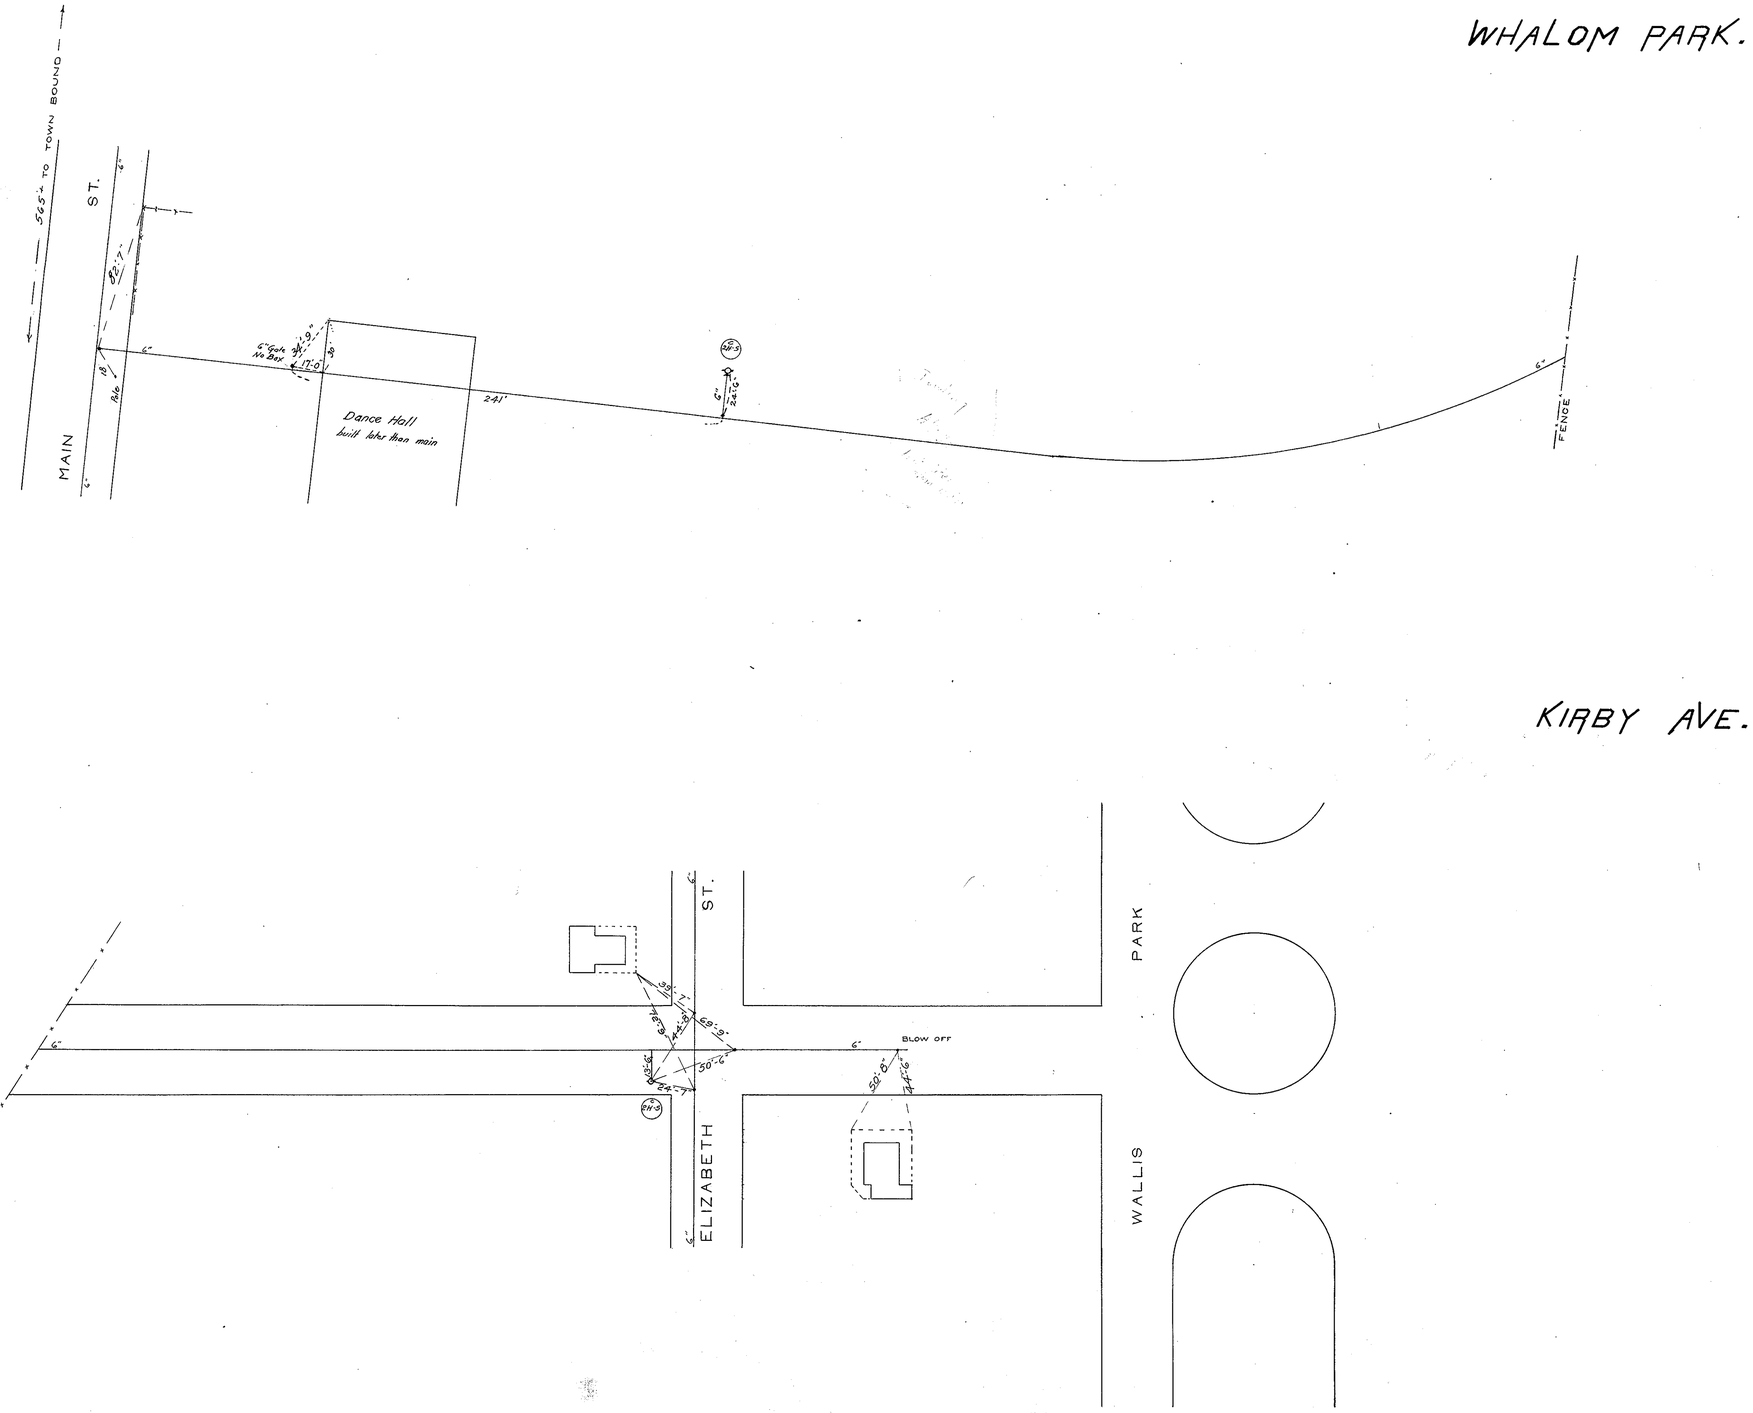
WHALOM PARK.
565' TO TOWN BOUND
MAIN ST.
82.7'
6" Gate No Box
17.0'
Dance Hall
built later than main
241'
24.0'
FENCE
KIRBY AVE.
ELIZABETH ST.
WALLIS PARK
BLOW OFF
50.0'
FENCE

JUL 9 1976