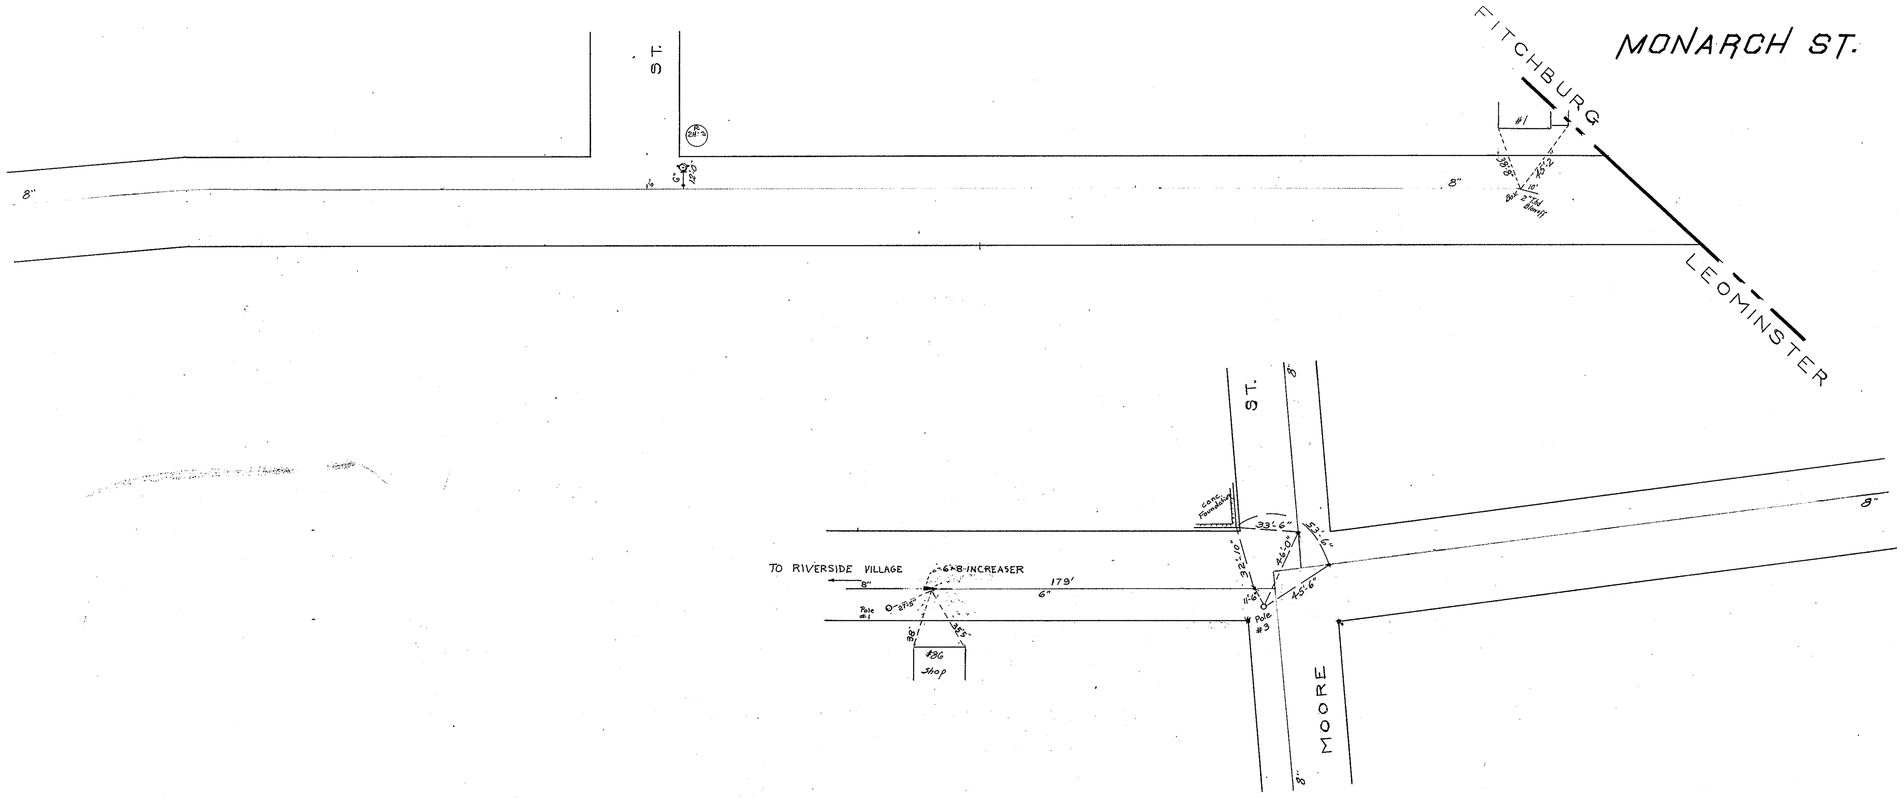
MONARCH ST.
FITCHBURG
LEOMINSTER
ST.
8"
#1
TO RIVERSIDE VILLAGE
6"-8" INCREASER
179'
Pole #1
Pole #3
#86 Shop
Conc. Foundation
33'-6"
53'-6"
32'-10"
46'-0"
45'-6"
11'-6"
MOORE