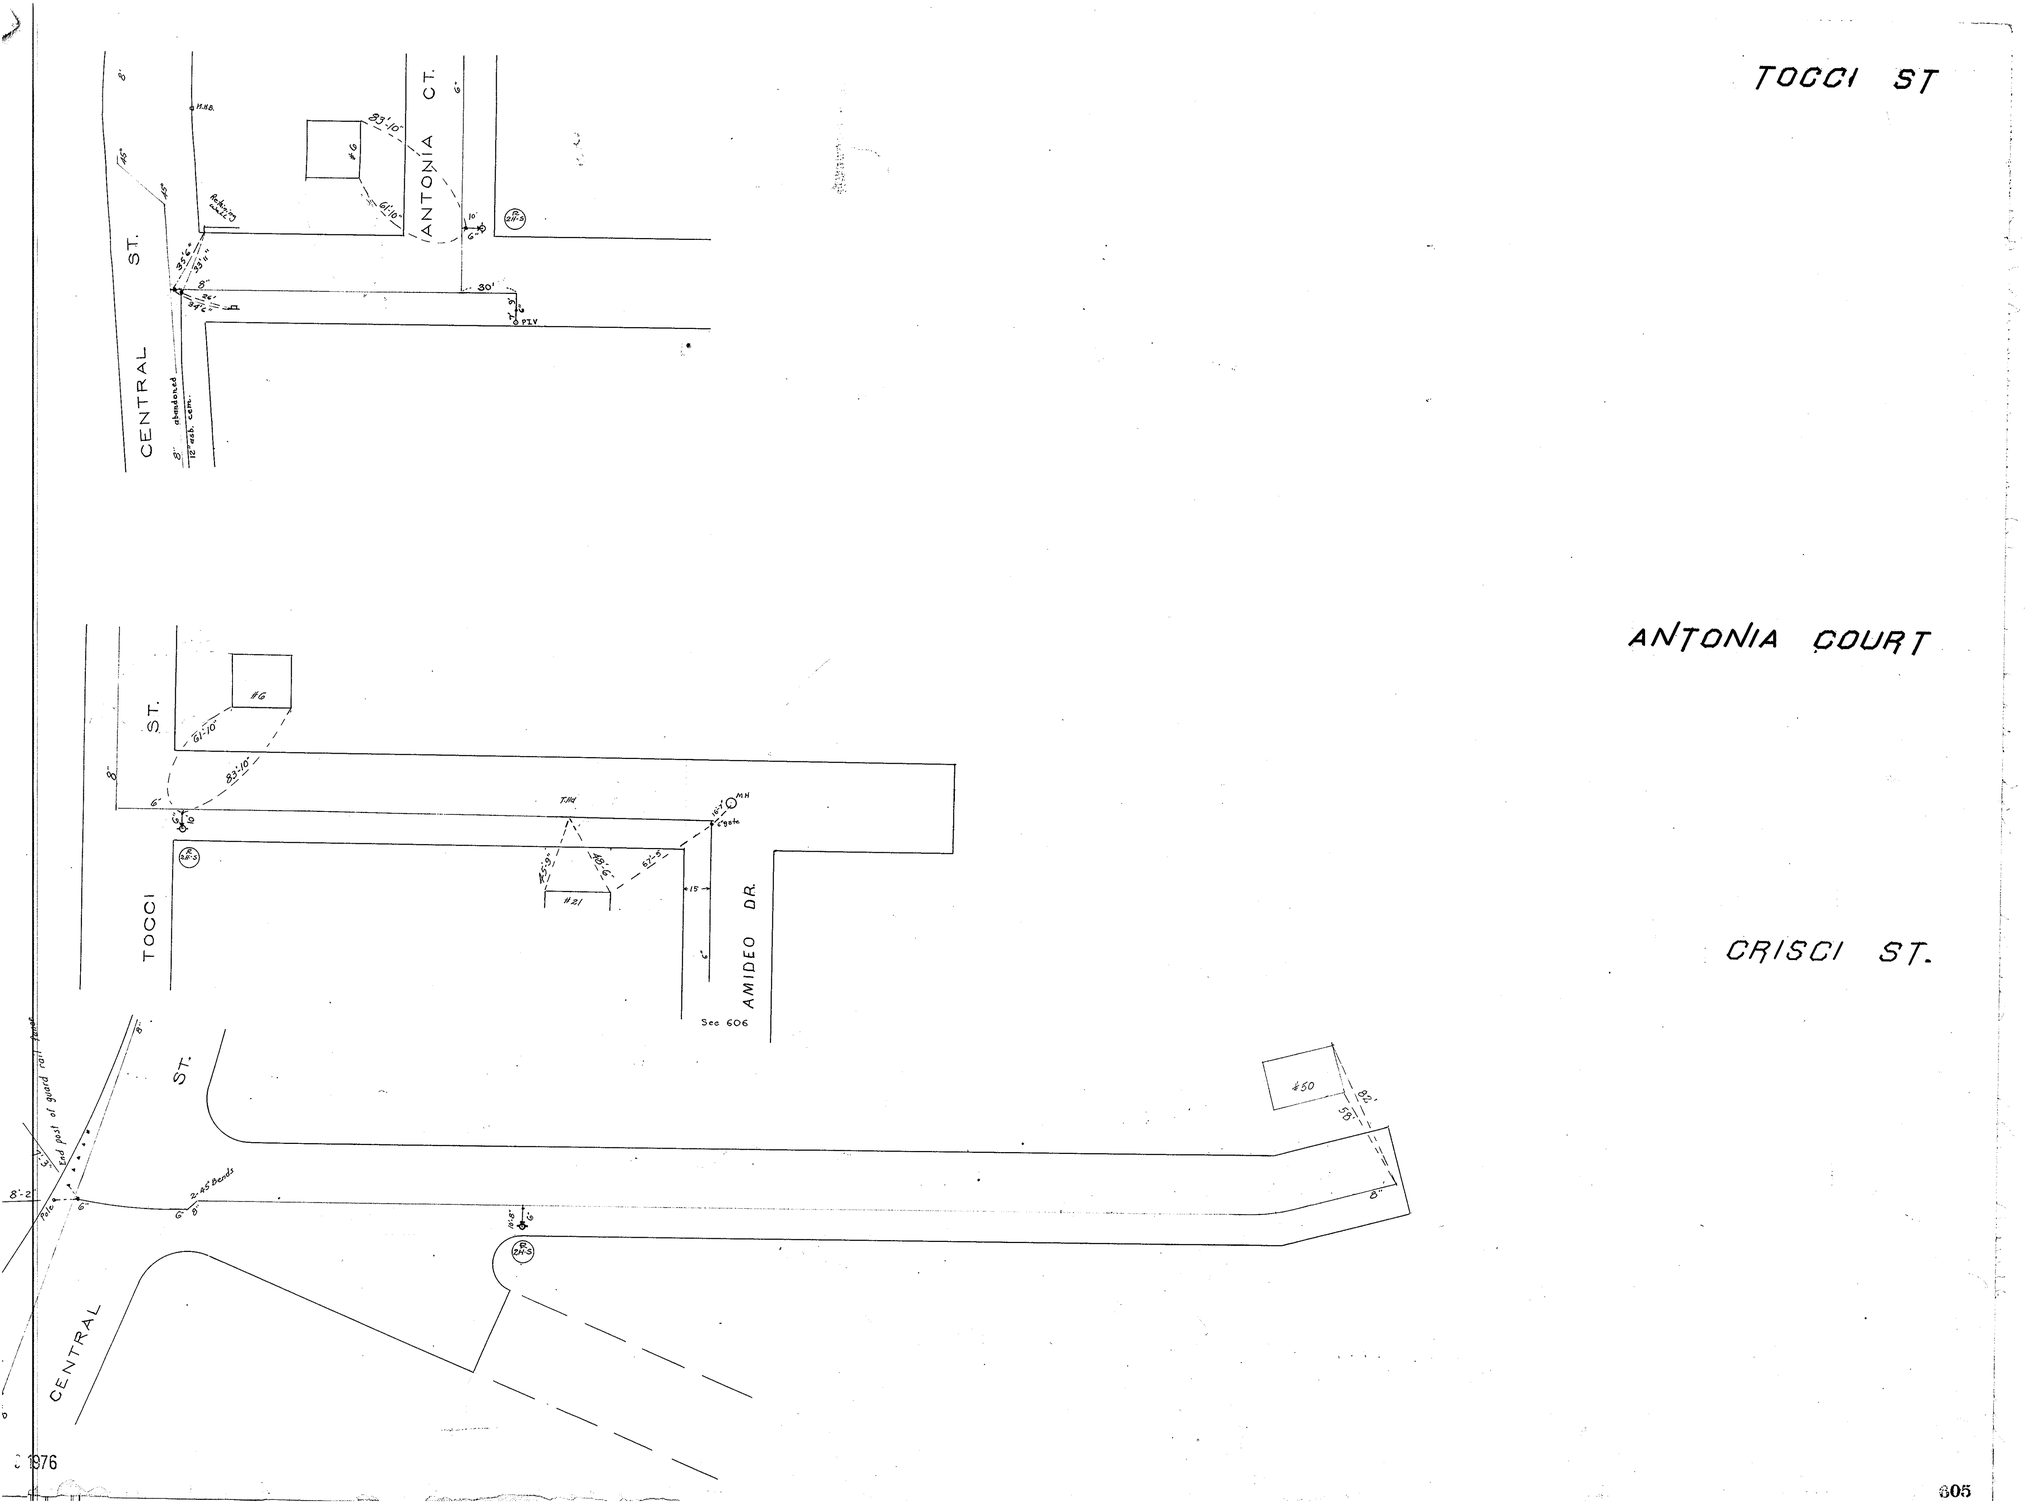
TOCCI ST
ANTONIA COURT
CRISCI ST.
CENTRAL ST.
ANTONIA CT.
TOCCI ST.
AMIDEO DR.
CENTRAL ST.
#6
#21
#50
Sec 606
2-45 Bends
End post of guard rail fence
abandoned
12" ash. cem.
Pole
1976