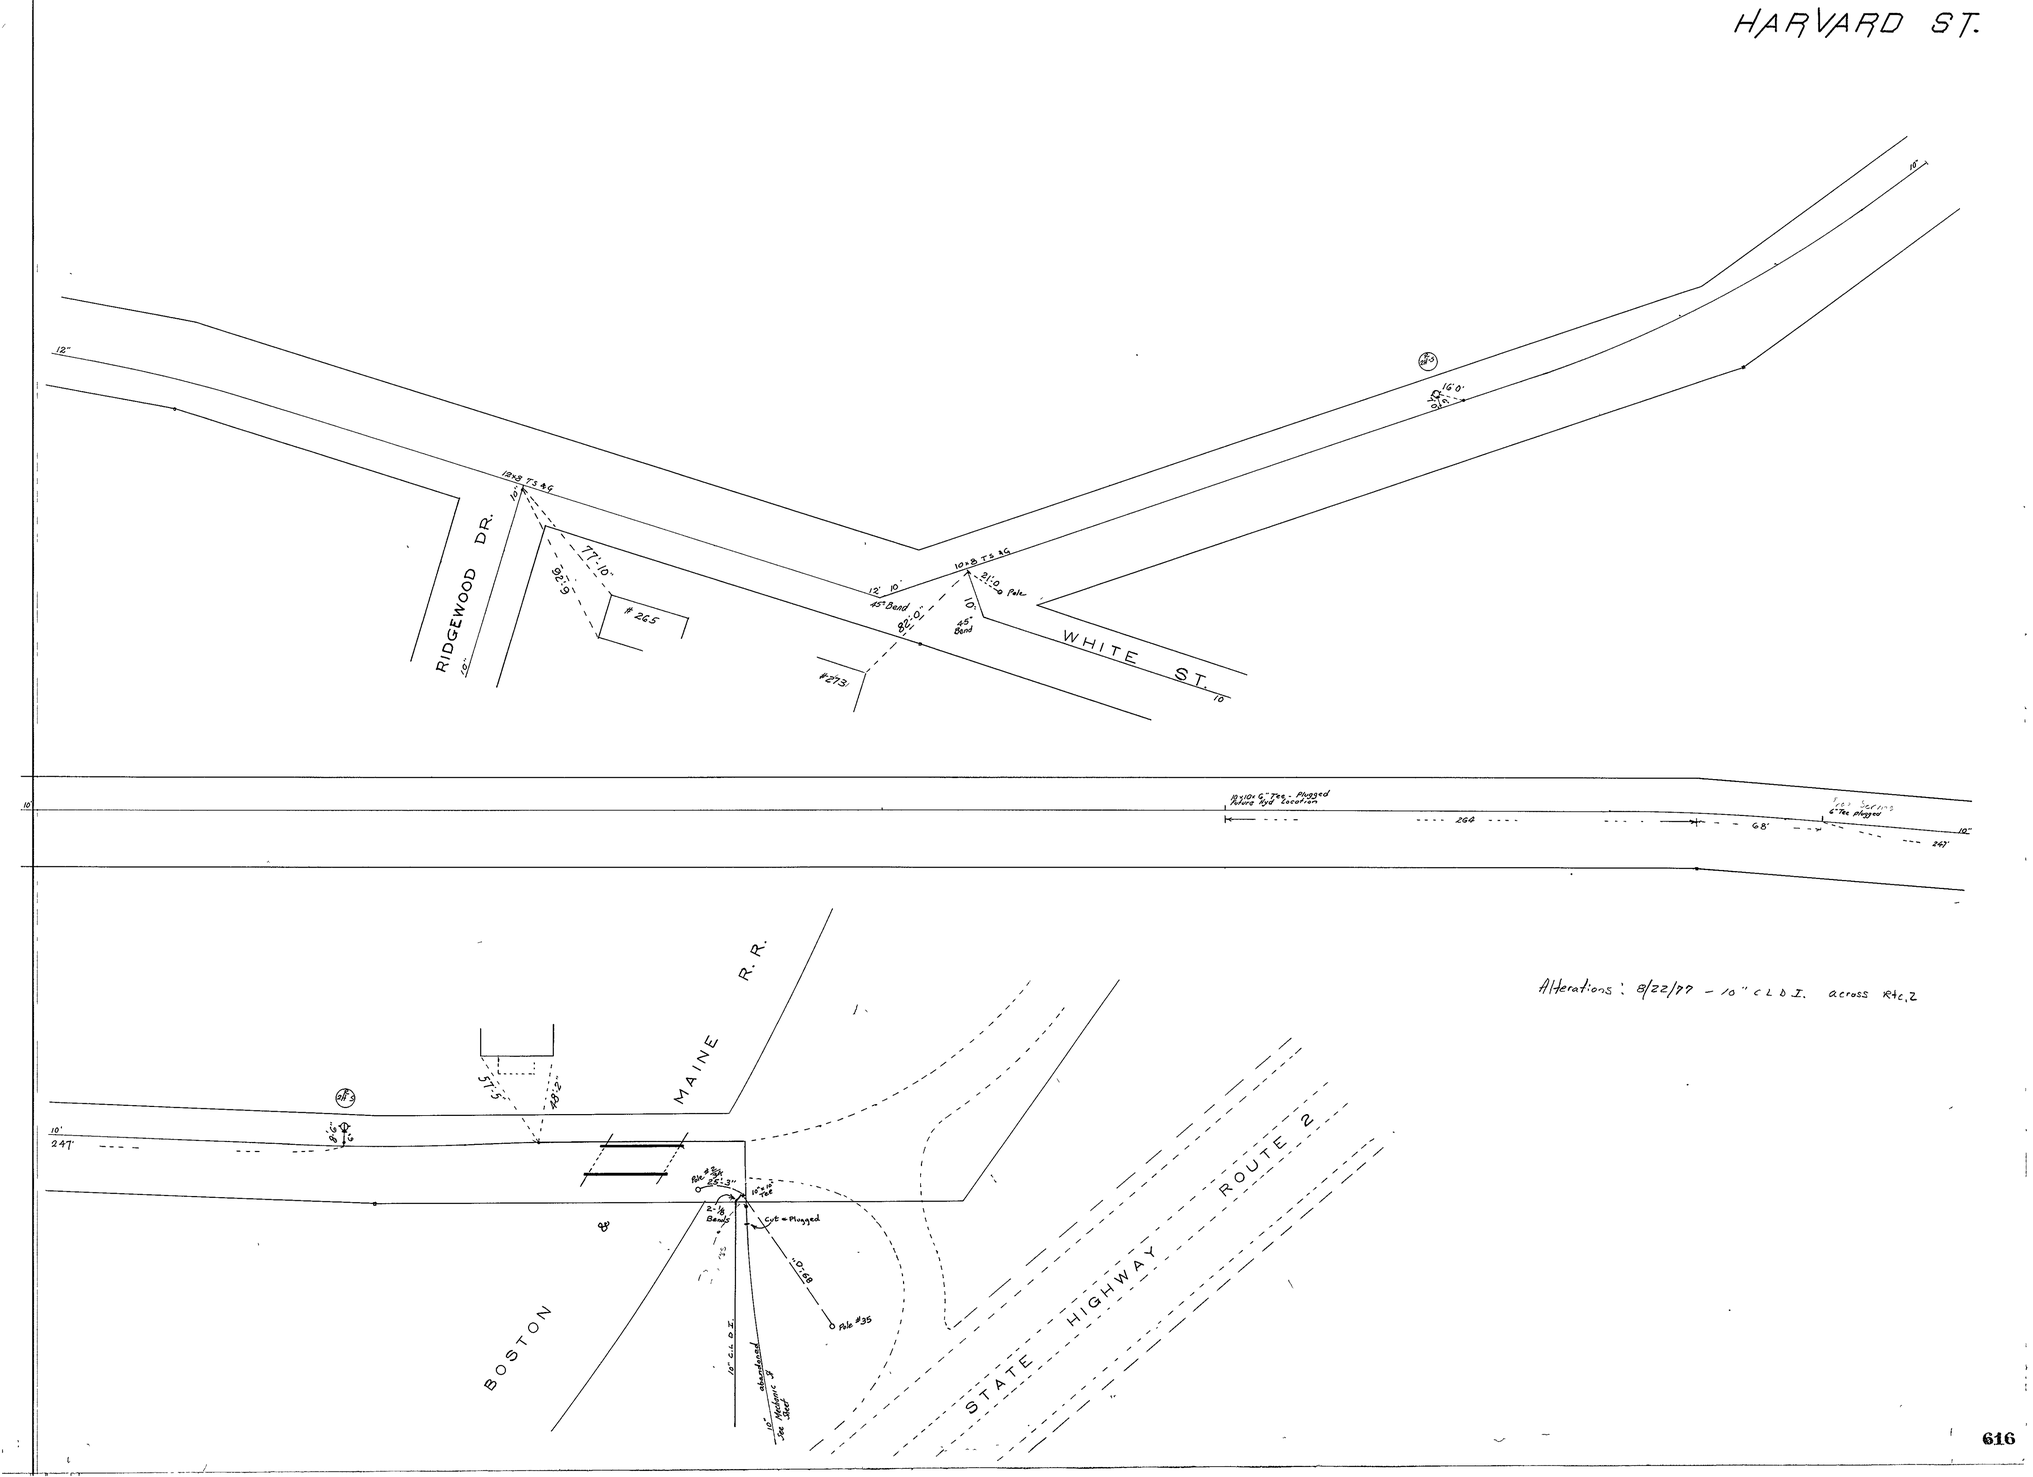
HARVARD ST.
RIDGEWOOD DR.
WHITE ST.
MAINE R.R.
BOSTON &
STATE HIGHWAY ROUTE 2
Alterations: 8/22/77 - 10" C.L.D.I. across Rte. 2