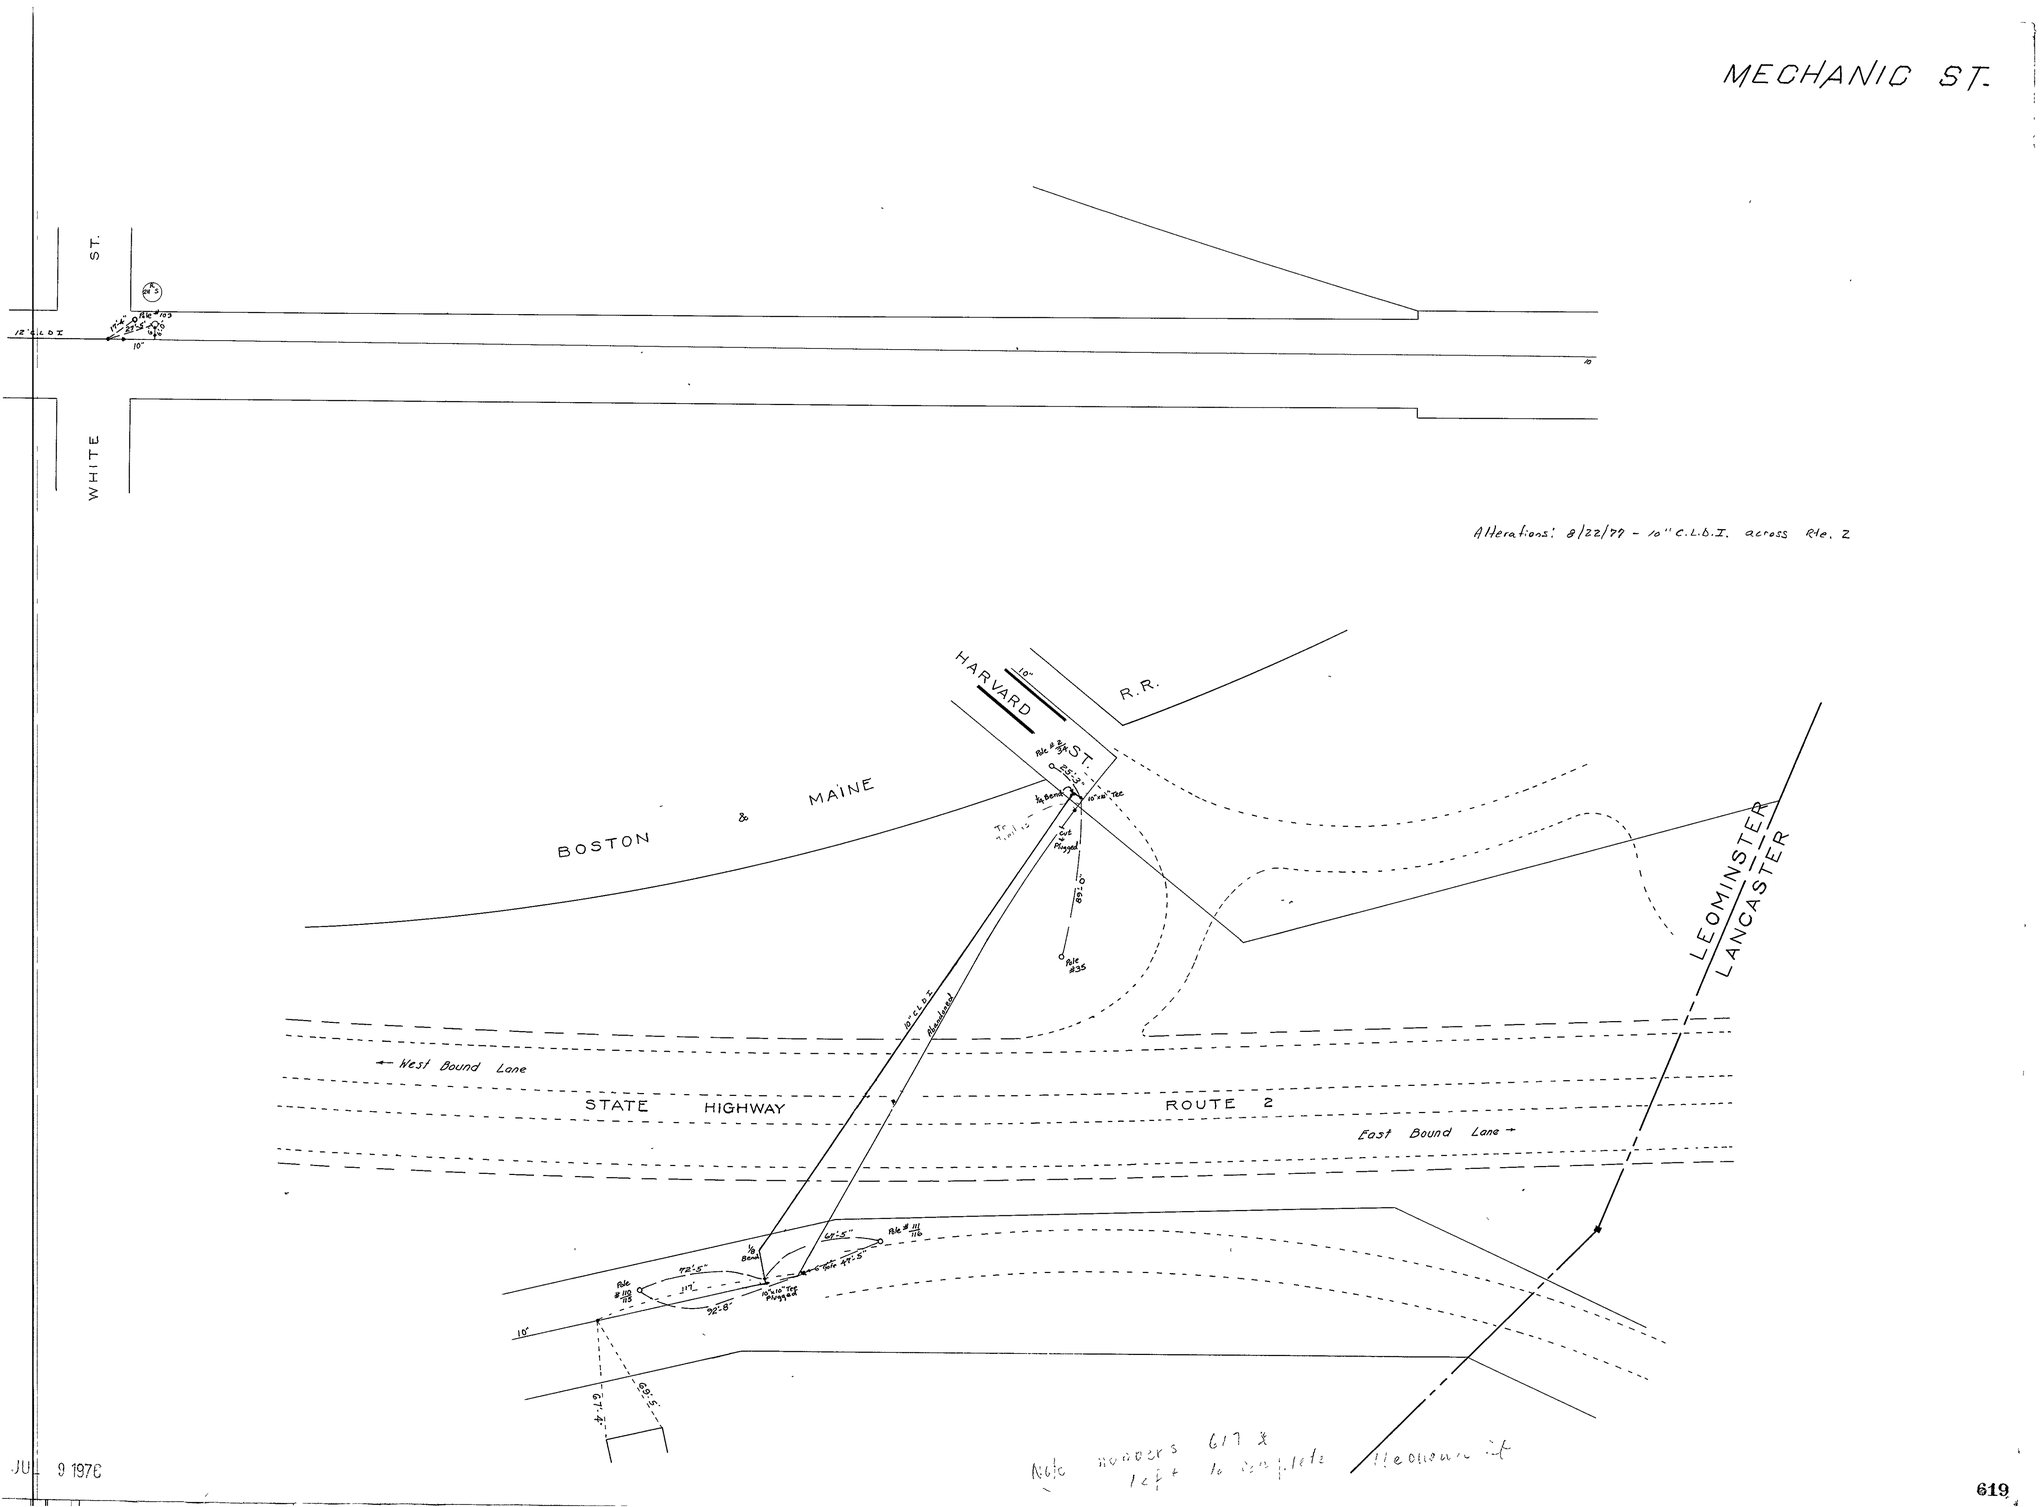
MECHANIC ST.
WHITE ST.
12" C.L.D.I.
10"
Alterations: 8/22/77 - 10" C.L.D.I. across Rte. 2
HARVARD ST.
R.R.
BOSTON & MAINE
LEOMINSTER
LANCASTER
← West Bound Lane
STATE HIGHWAY ROUTE 2
East Bound Lane →
10" C.L.D.I.
Abandoned
Pole #35
Pole #110/115
Pole #111/116
10"
67'-4"
69'-5"
Note numbers 617 & left to complete Mechanic St

JUL 9 1976