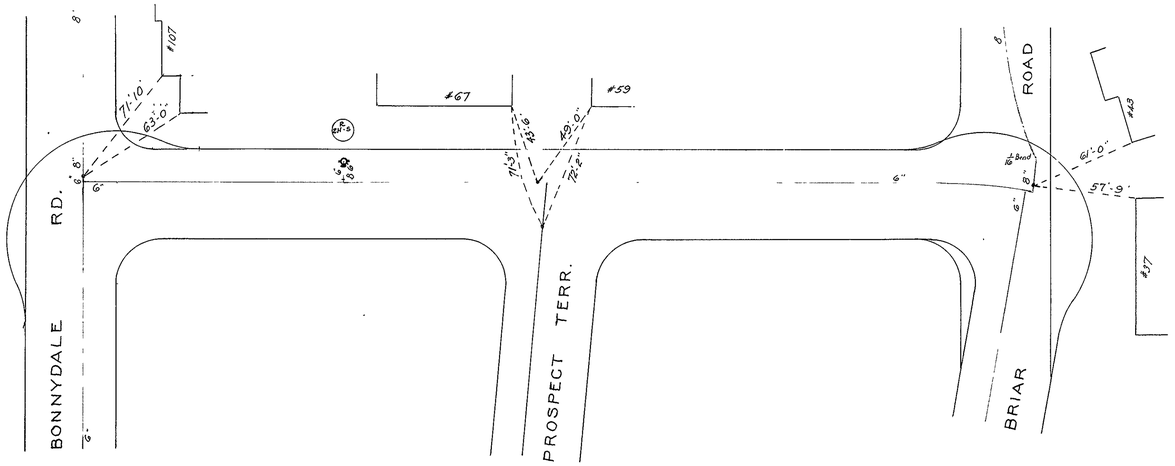
BRIAR TERRACE.
BONNYDALE RD.
PROSPECT TERR.
BRIAR ROAD
#107
#67
#59
#43
#37

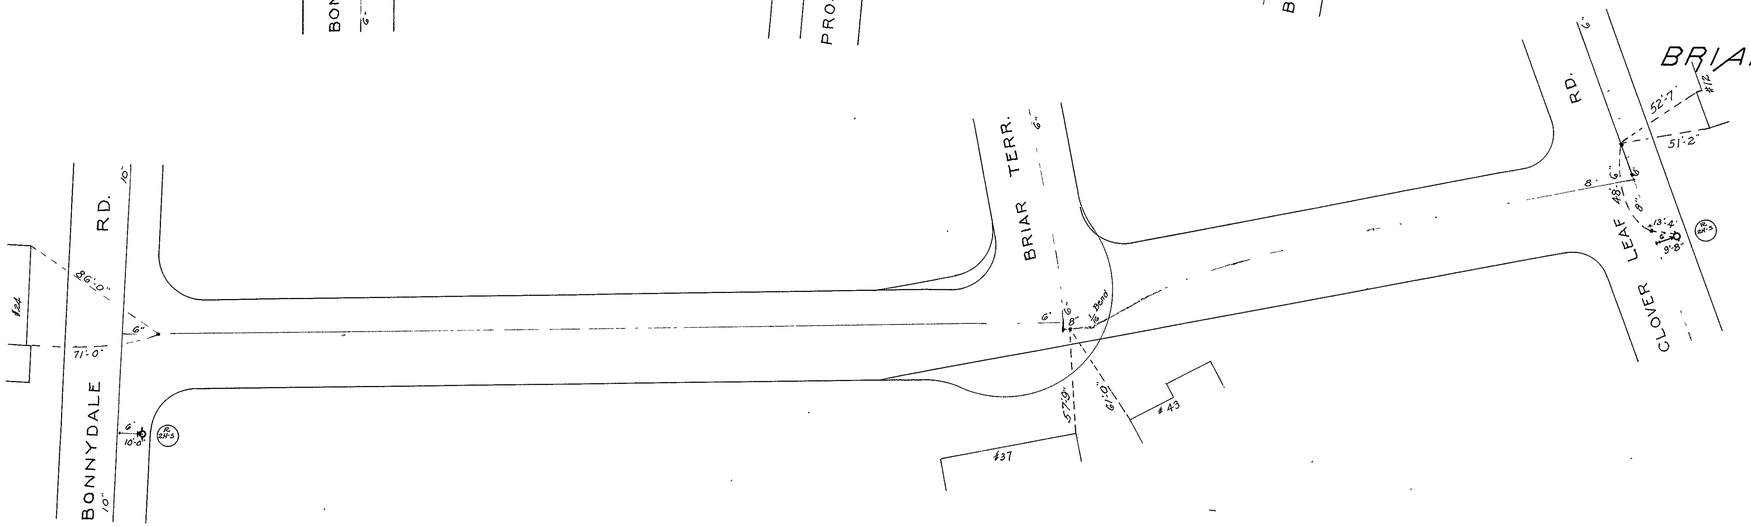
BRIAR ROAD.
BONNYDALE RD.
BRIAR TERR.
CLOVER LEAF RD.
#43
#37

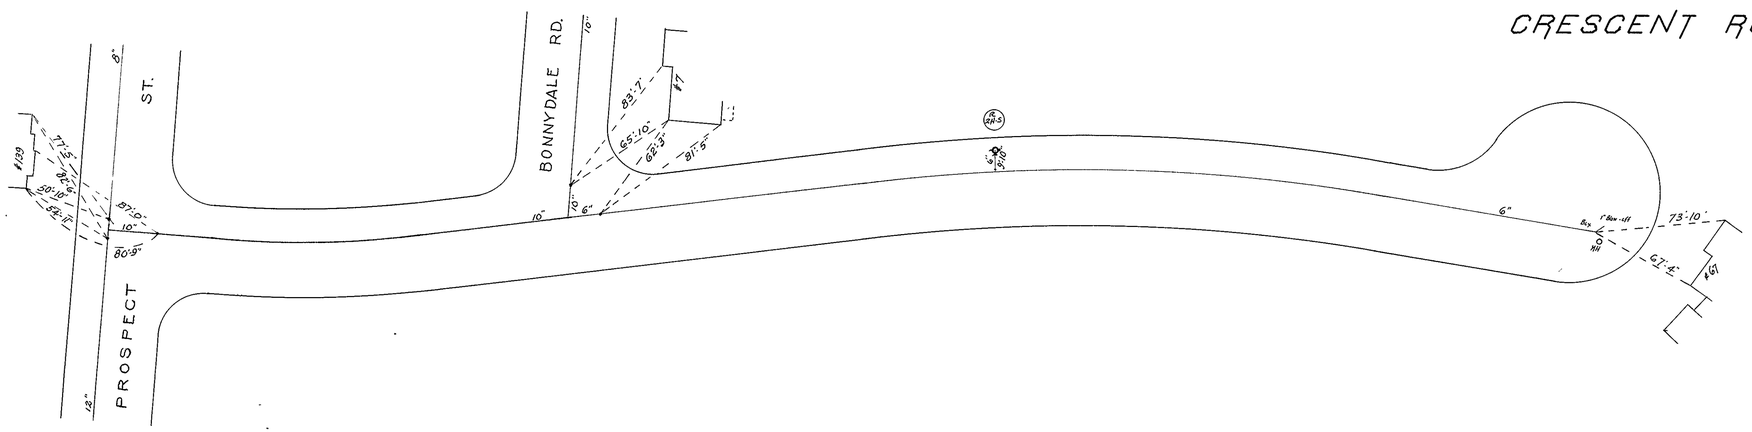
CRESCENT ROAD.
PROSPECT ST.
BONNYDALE RD.
#129
#7
#65

JUL 9 1976