# SOUTHEAST WELL AREA

Scale: 1 inch = 100 feet

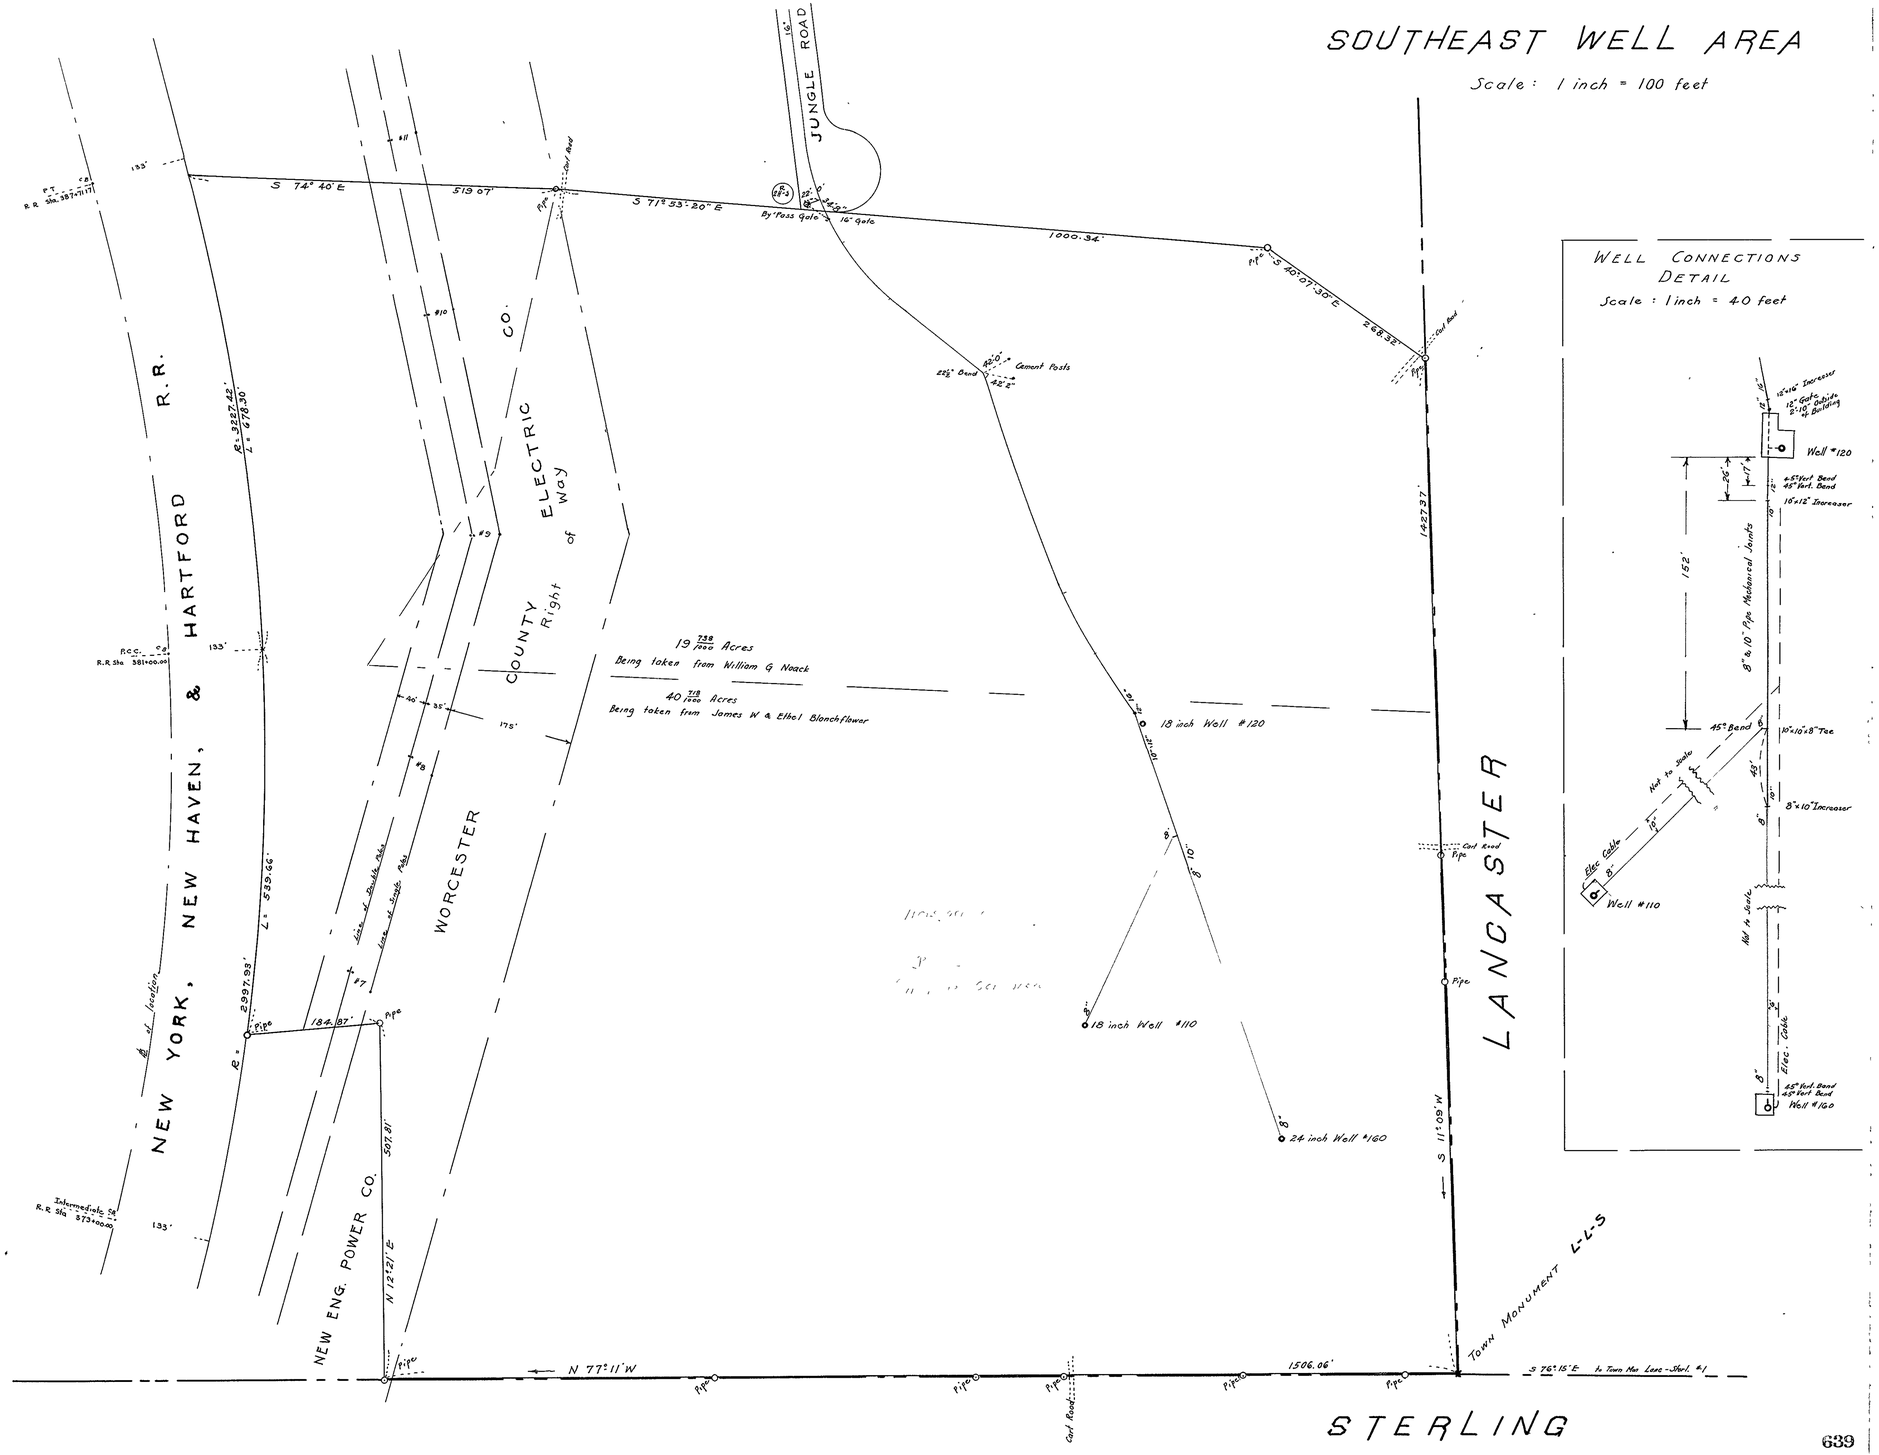


## WELL CONNECTIONS DETAIL

Scale: 1 inch = 40 feet




JUL 9 1976