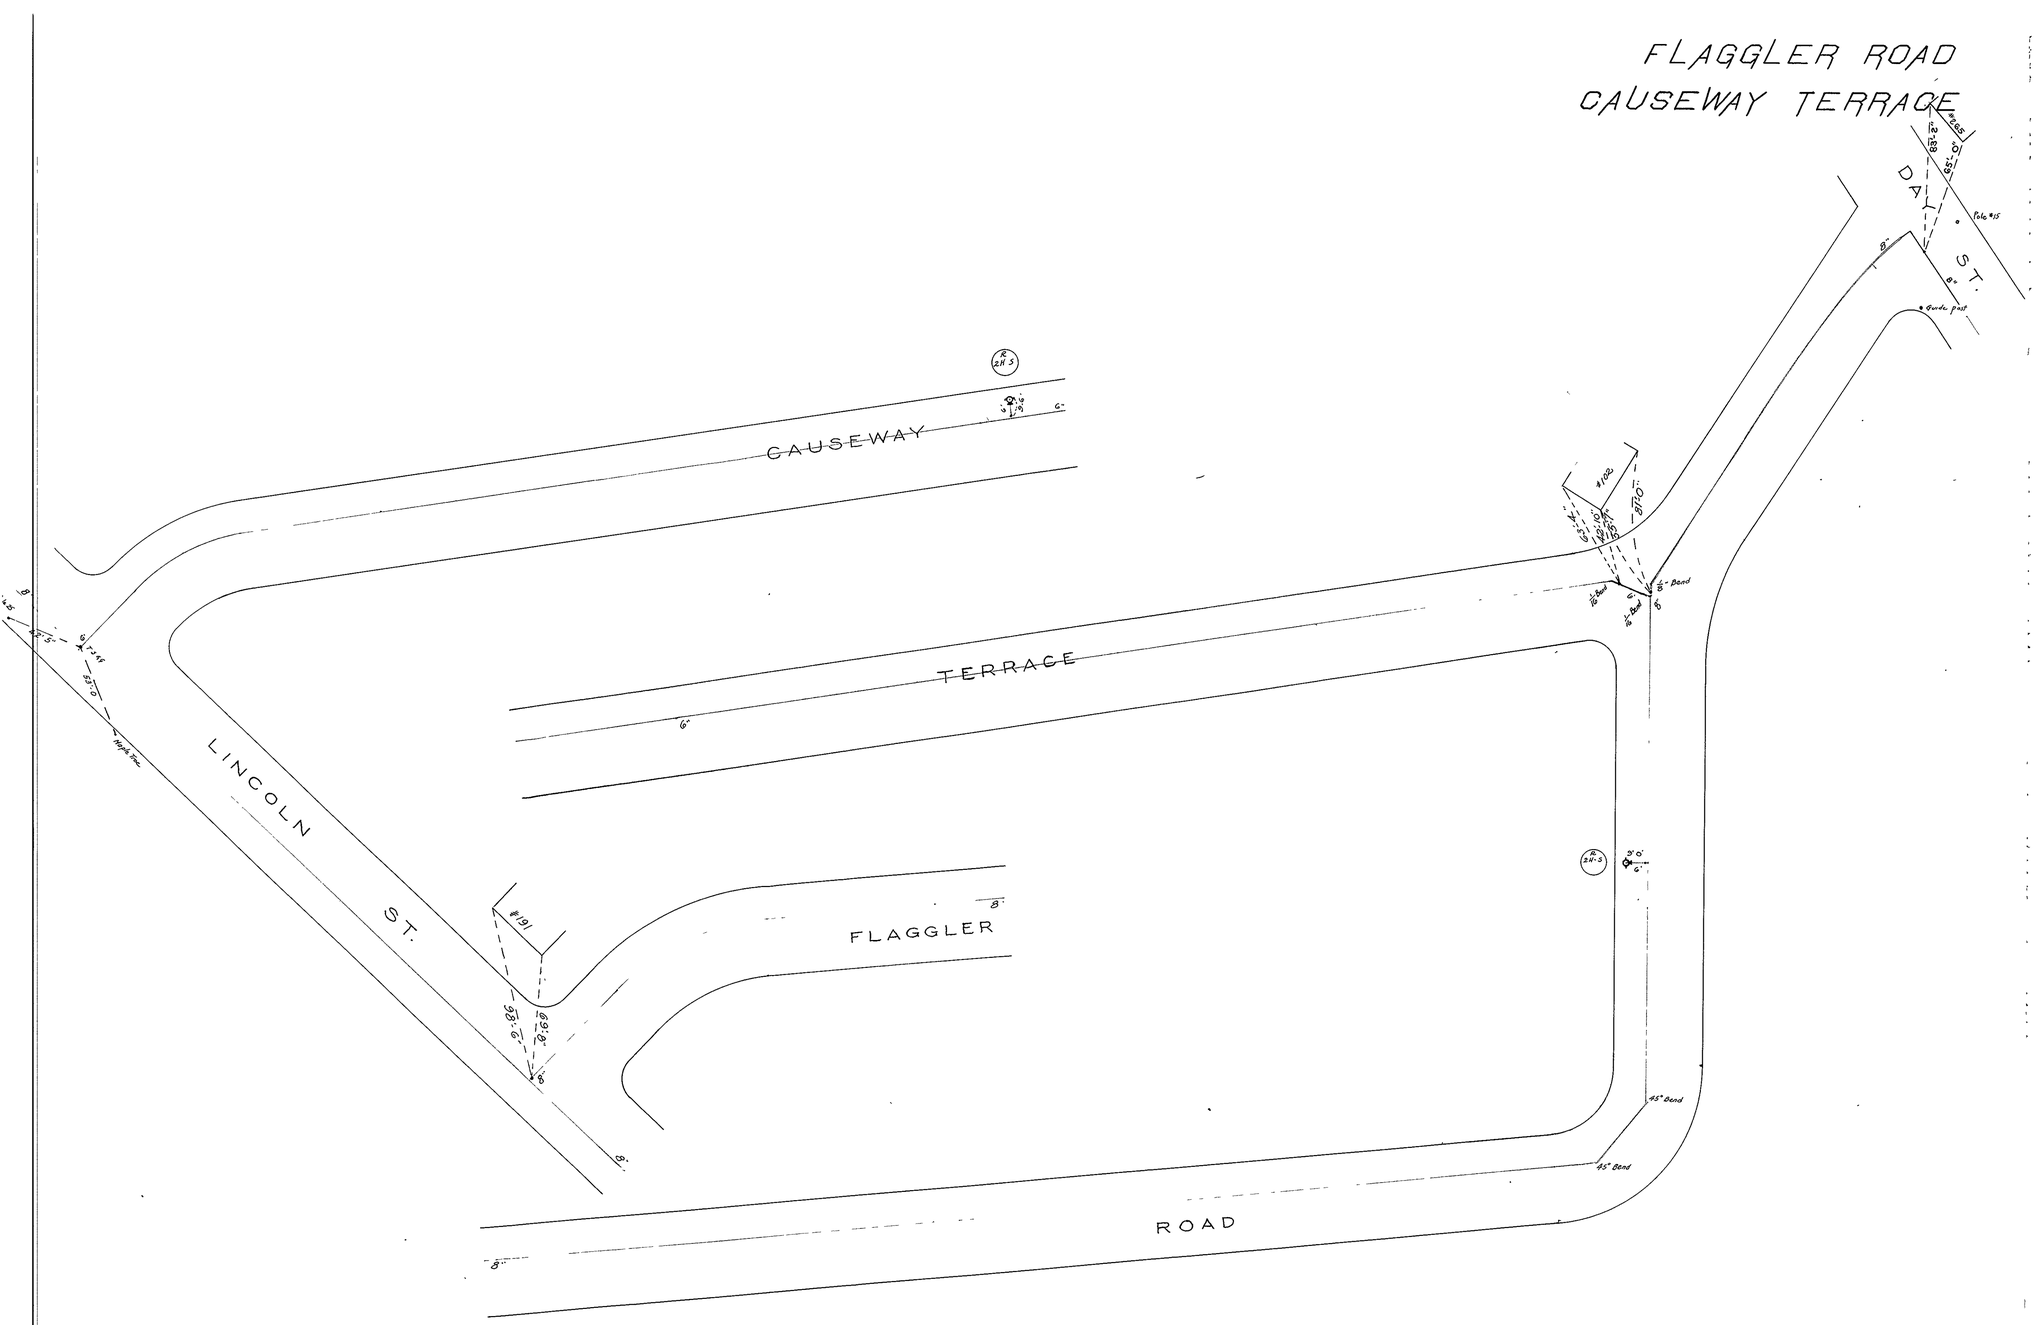
FLAGGLER ROAD
CAUSEWAY TERRACE
DAY ST.
CAUSEWAY
TERRACE
LINCOLN ST.
FLAGGLER
ROAD
45° Bend
45° Bend

UL 9 1976