LAURIE DRIVE.

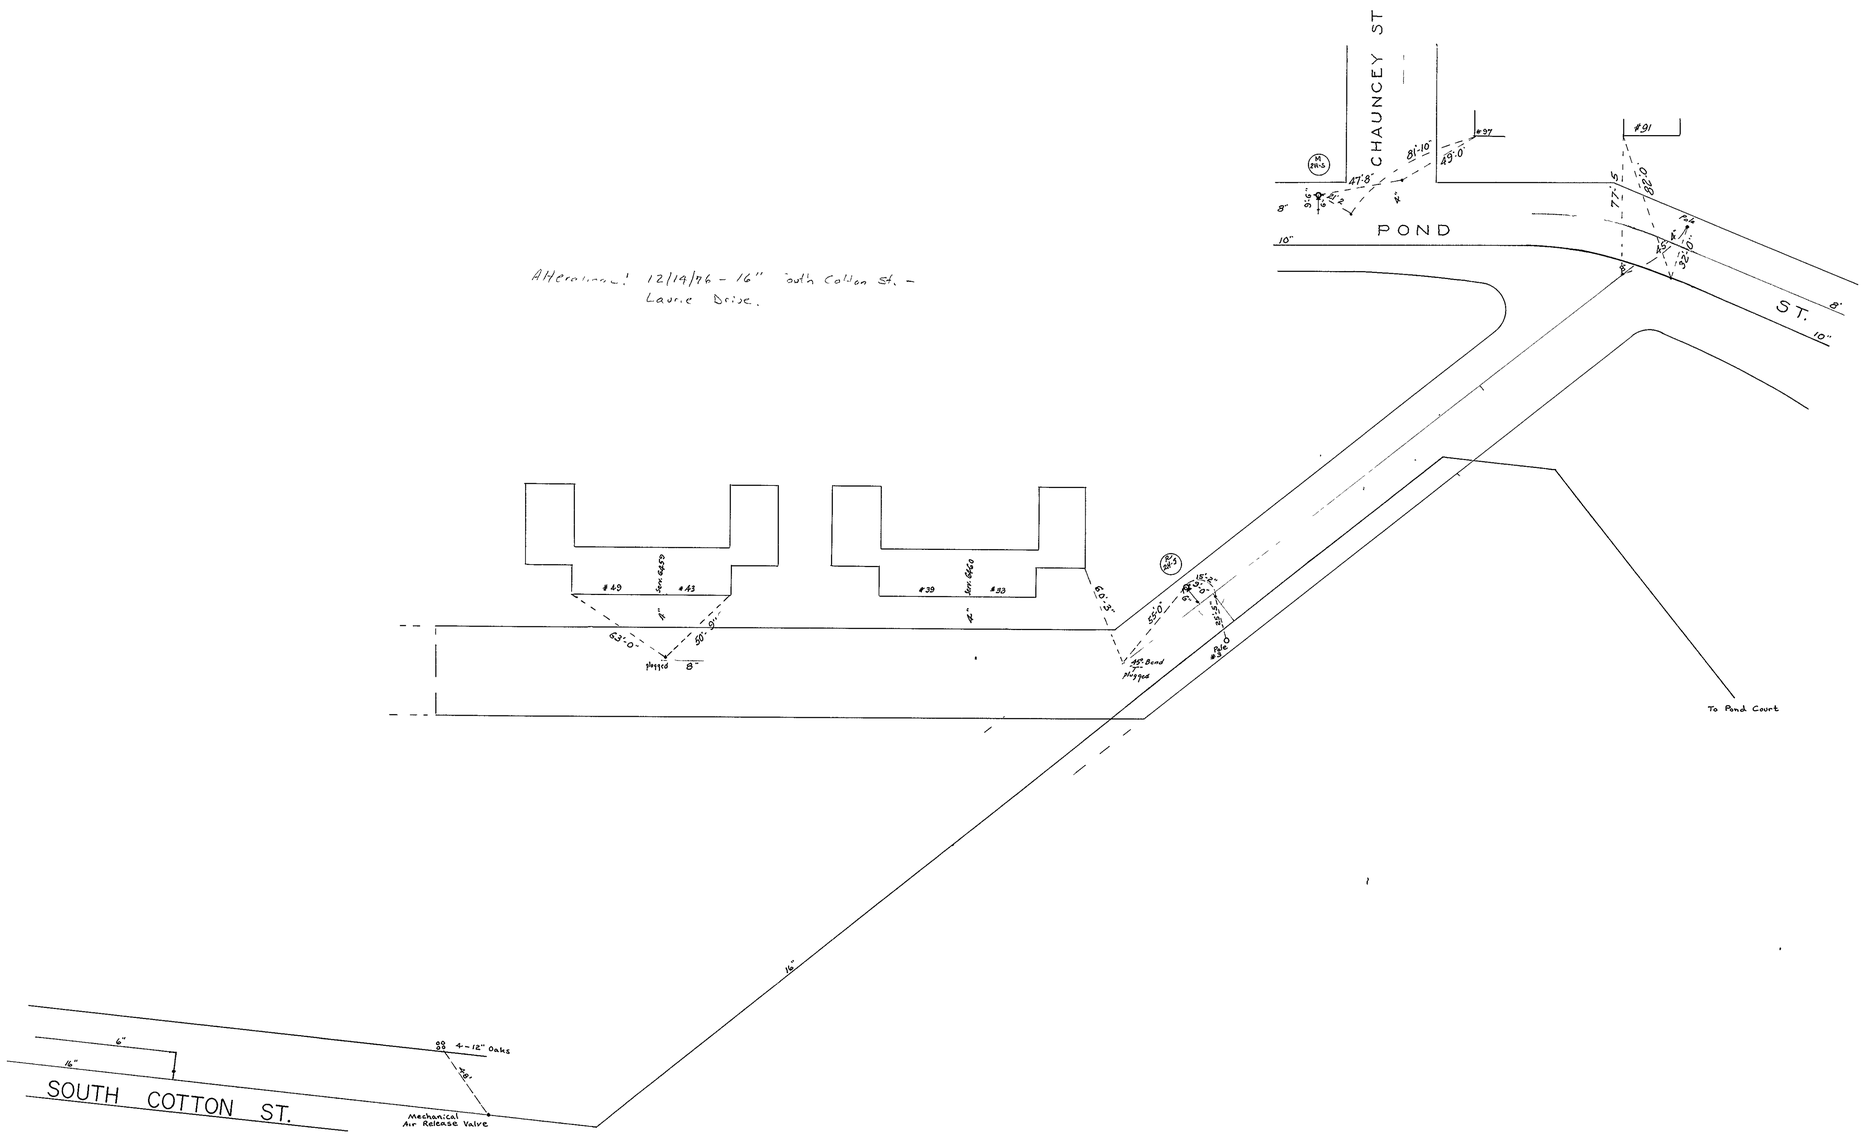

Alteration: 12/19/96 - 16" south Cotton St. - Laurie Drive.