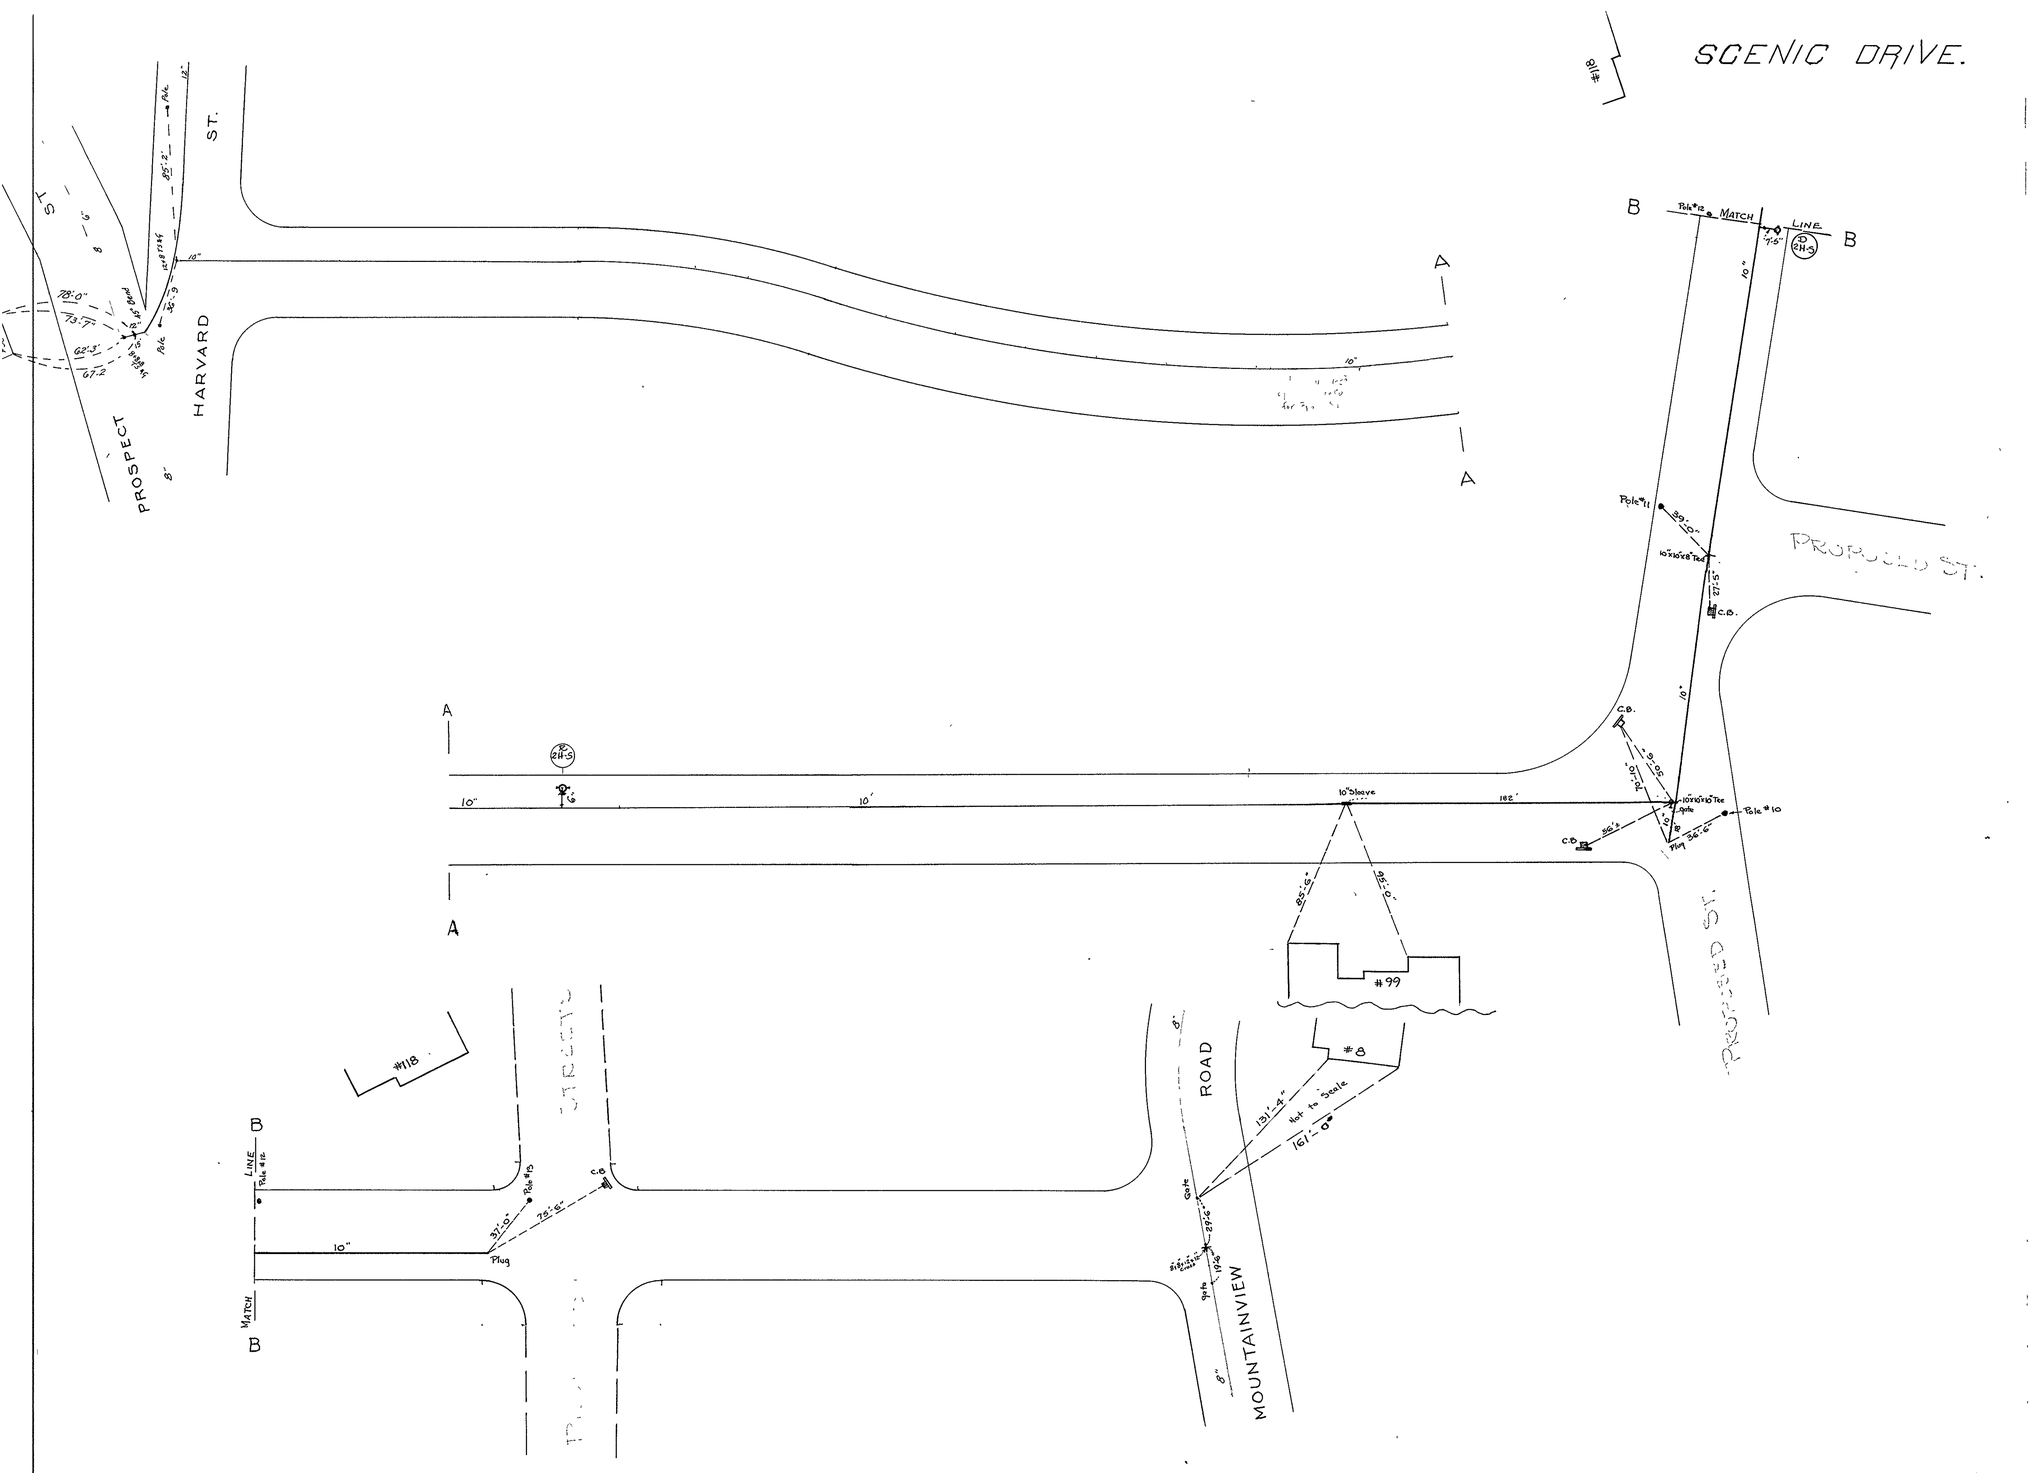
SCENIC DRIVE.
PROSPECT ST.
HARVARD ST.
PROSPECT ST.
PROSPECT ST.
MOUNTAINVIEW ROAD
MOUNTAINVIEW STREET
MATCH LINE
Pole #12
Pole #11
Pole #10
Pole #9
Pole #8
Pole #7
C.B.
Gate
Plug
10" Sleeve
10"x10"x10" Tee
#99
#8
#118
Not to Scale
A
B