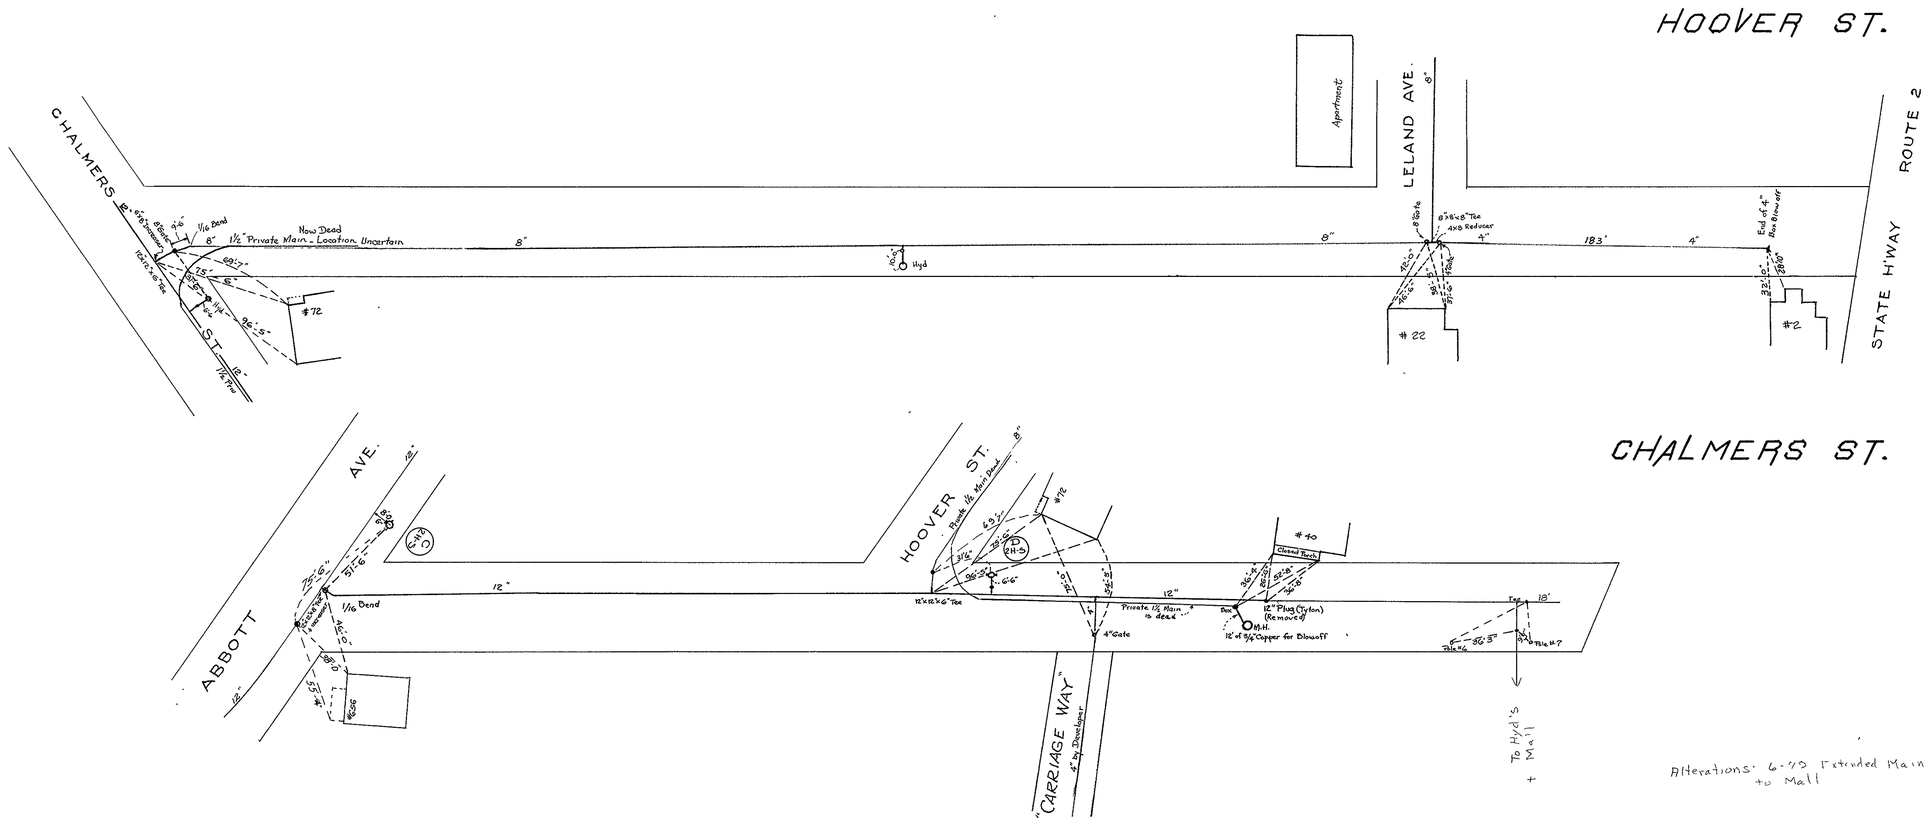
HOOVER ST.
CHALMERS ST.
CHALMERS
ST
LELAND AVE.
Apartment
STATE H'WAY ROUTE 2
Now Dead
1½" Private Main - Location Uncertain
1/16 Dead
Hyd
#72
#22
#2
End of 4" Box Blower
4x8 Reducer
8" Gate
ABBOTT
AVE.
HOOVER ST.
Private 1½ Main
#72
#40
Closed Tech
12"x12"x6" Tee
Private 1½ Main is dead
4" Gate
12" Plug (Tyton) (Remove)
12" of 3/4" Copper for Blowoff
M.H.
1/16 Dead
"CARRIAGE WAY"
4" by Developer
To Hyd's Mall
Alterations: 6-73 Extended Main to Mall