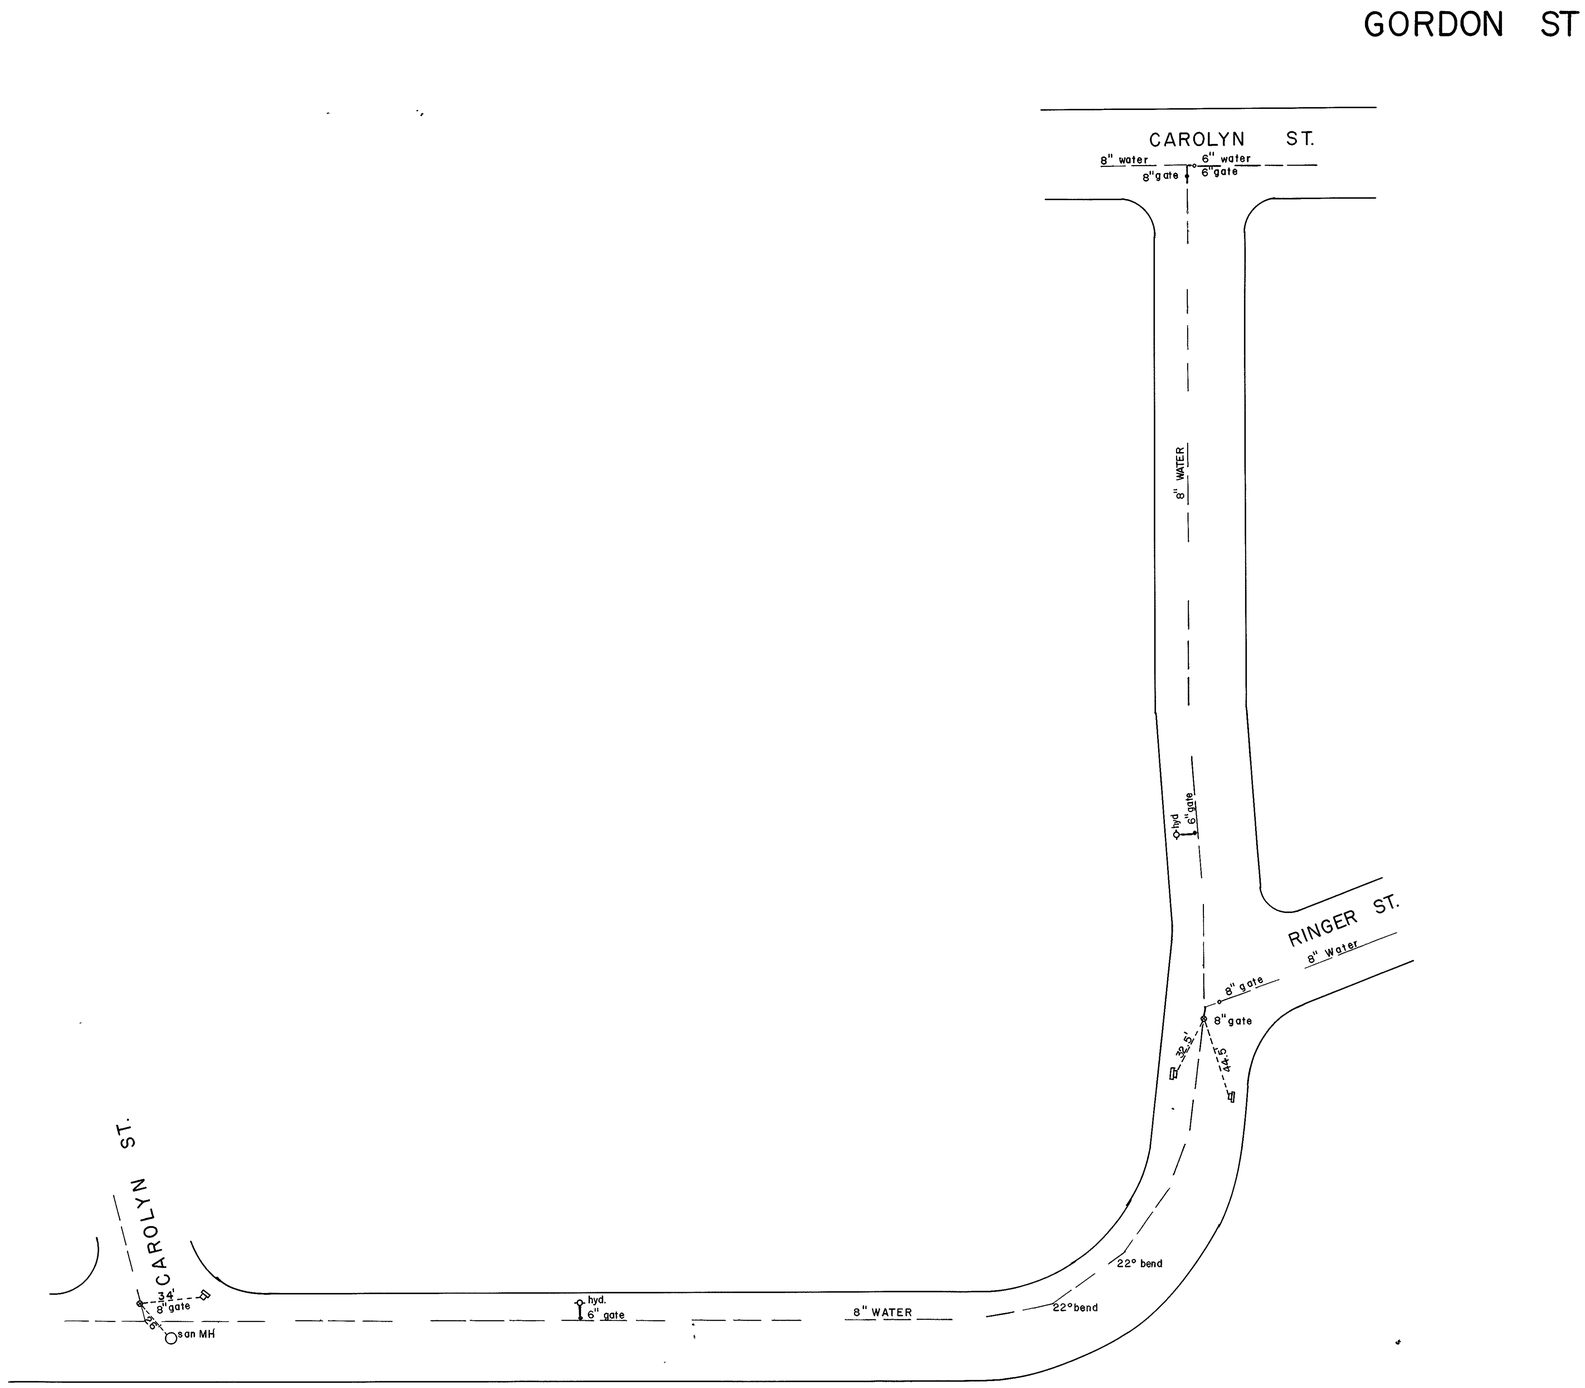
GORDON ST
CAROLYN ST.
8" water
6" water
8" gate
6" gate
8" WATER
hyd
6" gate
RINGER ST.
8" Water
8" gate
8" gate
32.5'
24.5'
22° bend
22° bend
8" WATER
hyd.
6" gate
34'
8" gate
CAROLYN ST.
san MH