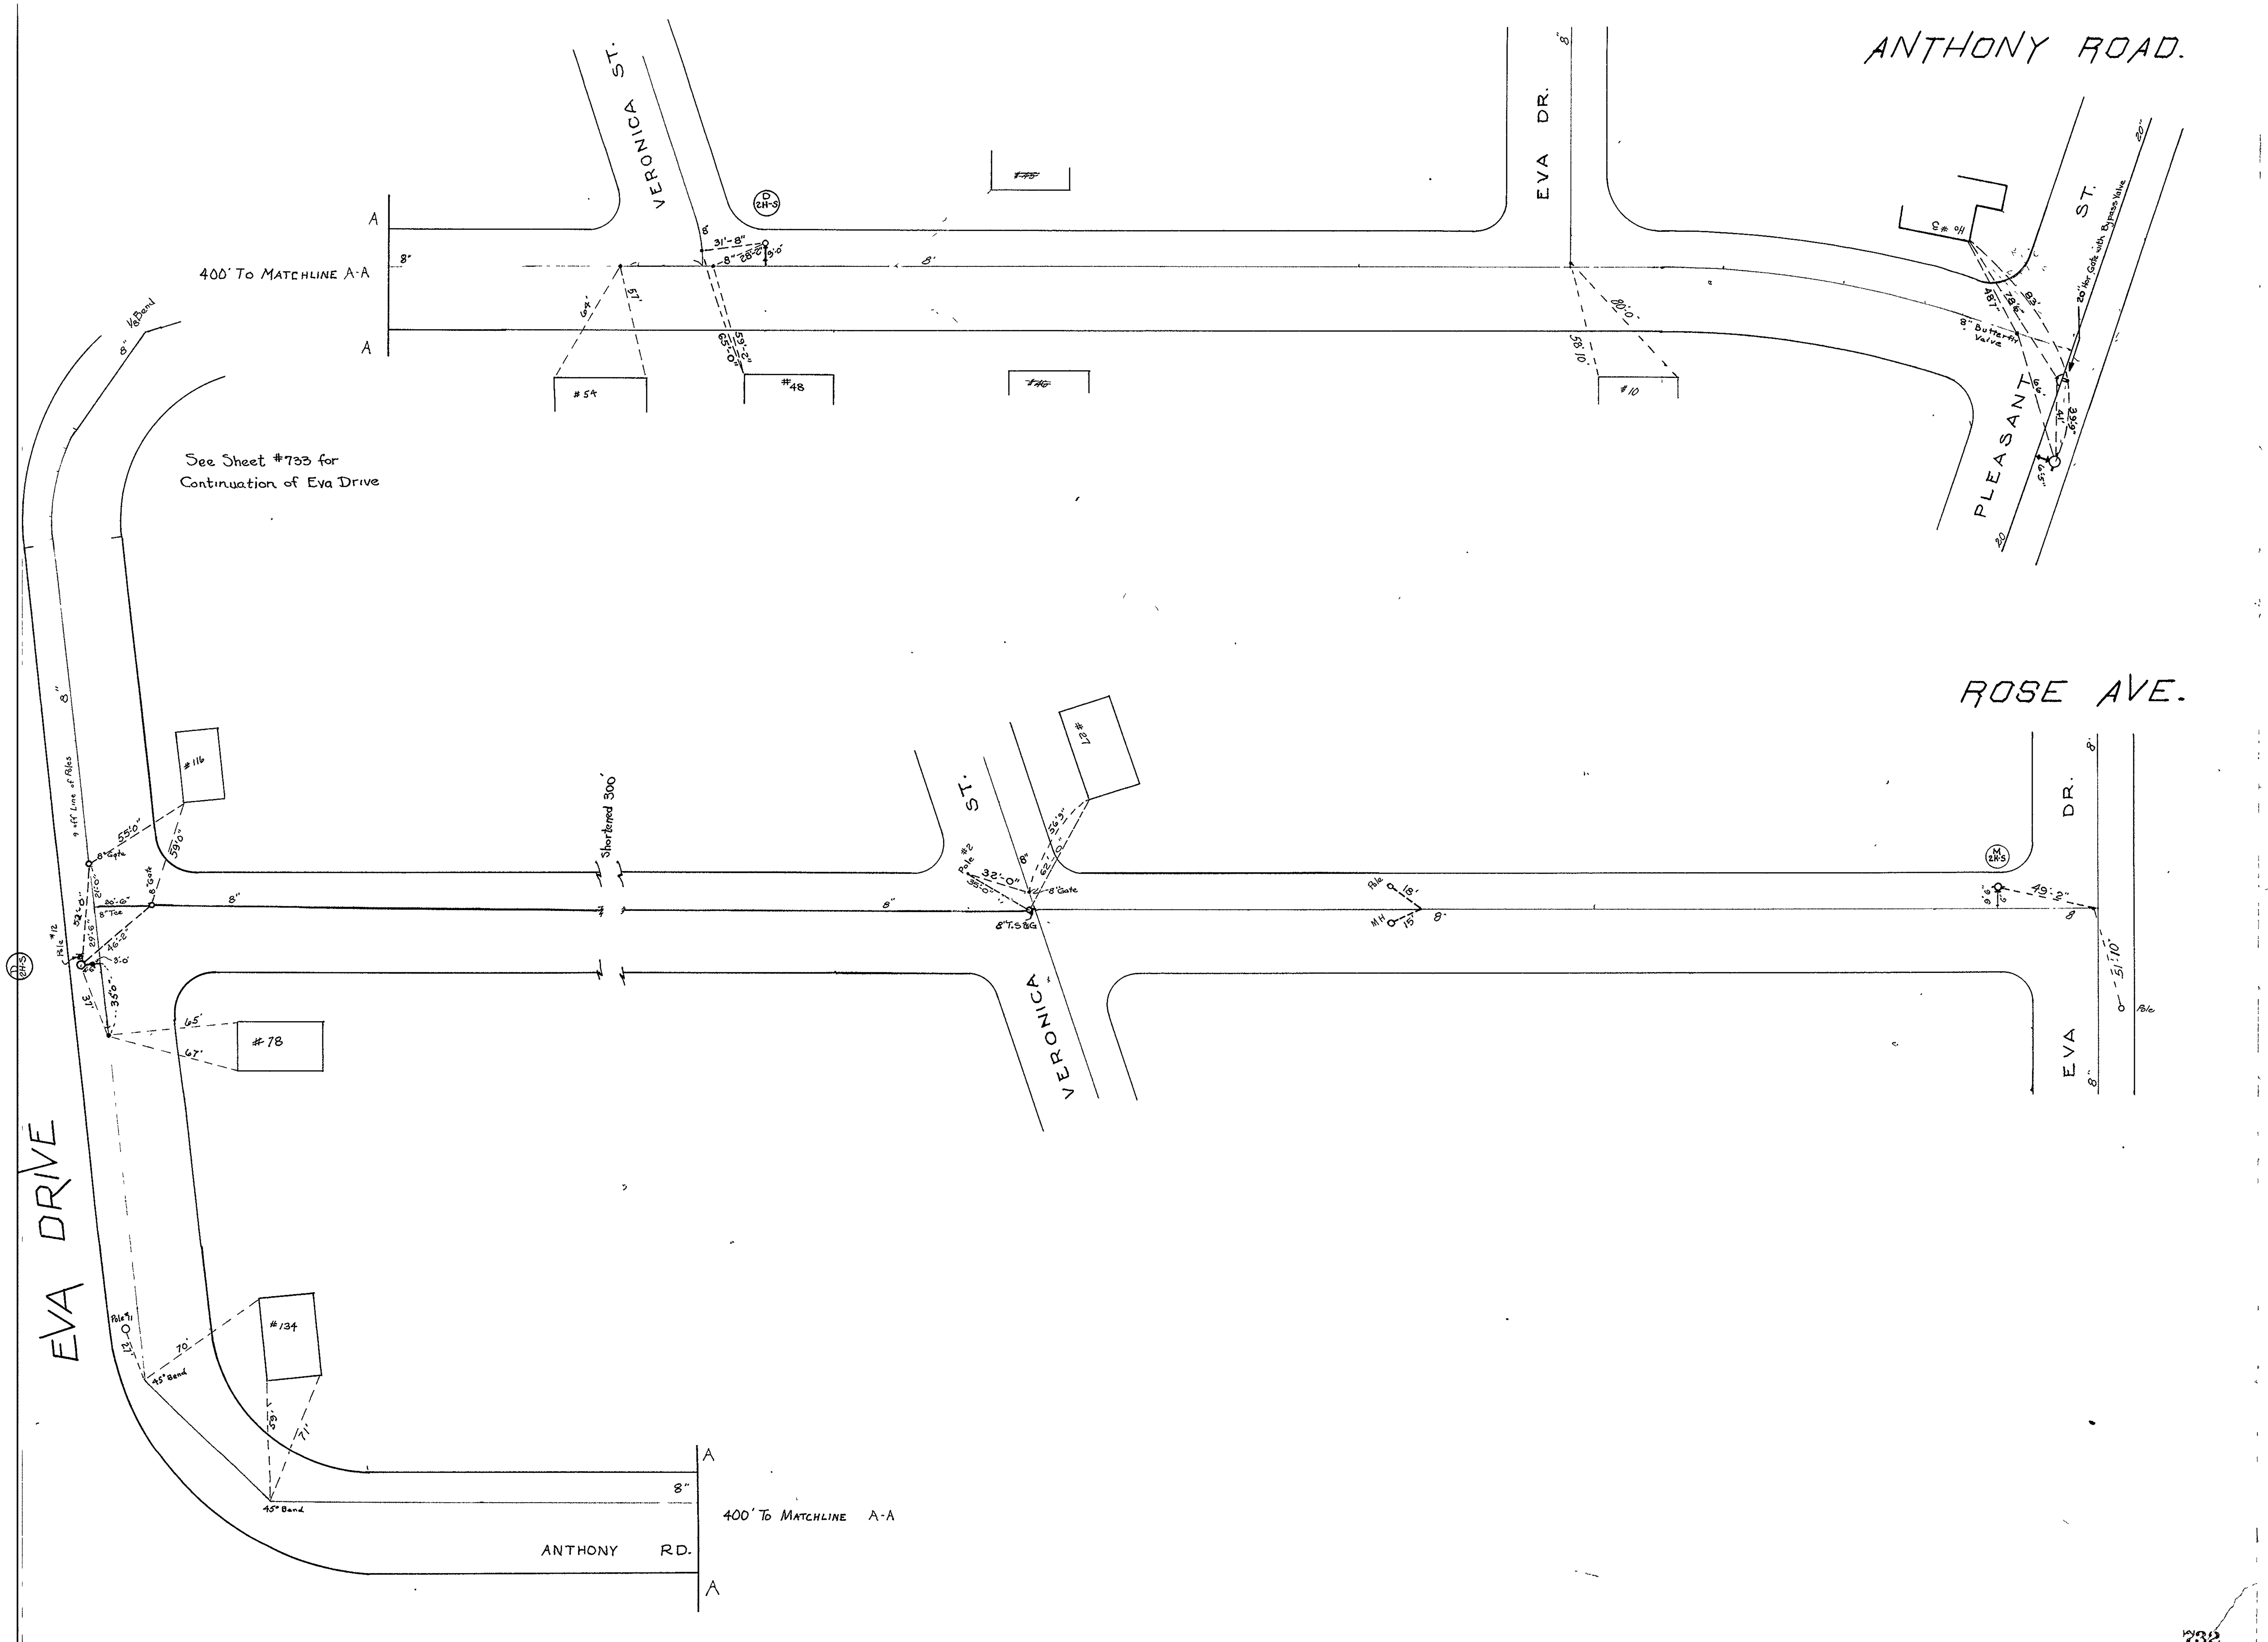
ANTHONY ROAD.
ROSE AVE.
EVA DRIVE
VERONICA ST.
EVA DR.
PLEASANT ST.
ANTHONY RD.
400' To MATCHLINE A-A
400' To MATCHLINE A-A
See Sheet #733 for Continuation of Eva Drive
Shortened 300'
#54
#48
#10
Ho #3
#116
#78
#134
#27
8" Butterfly Valve
20" Hor Gate with Bypass Valve
8" Gate
8" Tee
8" T.S&G
45° Bend
1/8 Bend
9 off Line of Poles
Pole #12
Pole #2
Pole #1
Pole
MH
732

JUL 9 1976