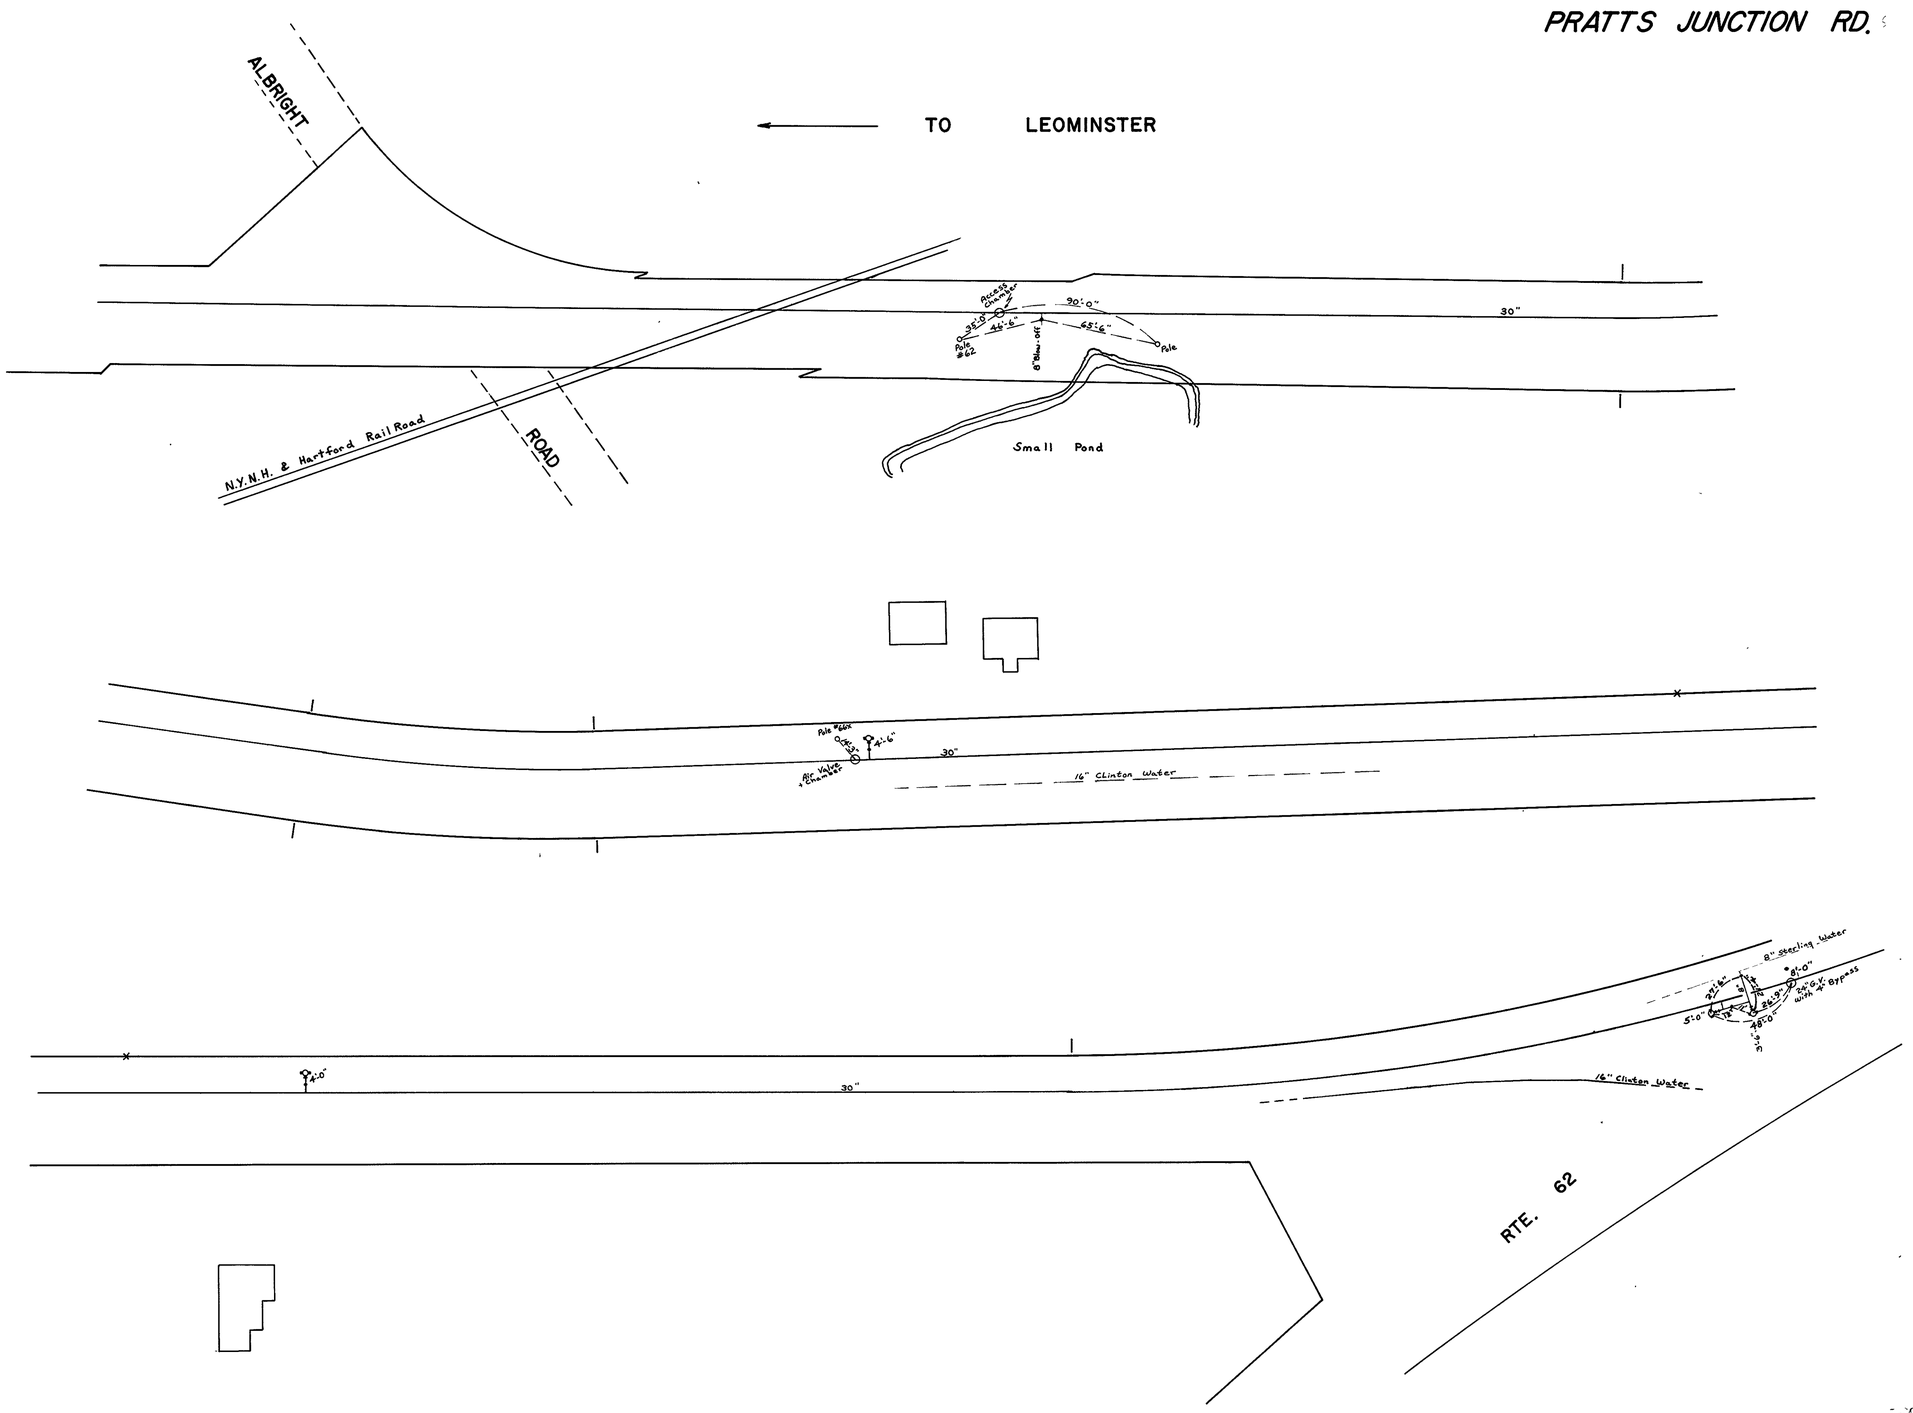
PRATTS JUNCTION RD.
TO LEOMINSTER
ALBRIGHT
ROAD
N.Y.N.H. & Hartford Rail Road
Access Chamber
90'-0"
65'-6"
46'-6"
35'-0"
Pole #62
8" Blow-off
Pole
30"
Small Pond
Pole #66X
4'-6"
Air Valve + Chamber
30"
16" Clinton Water
8" Sterling Water
8'-0"
24" G.V. with 4" Bypass
27'-6"
26'-9"
5'-0"
48'-0"
3'-6"
4'-0"
30"
16" Clinton Water
RTE. 62