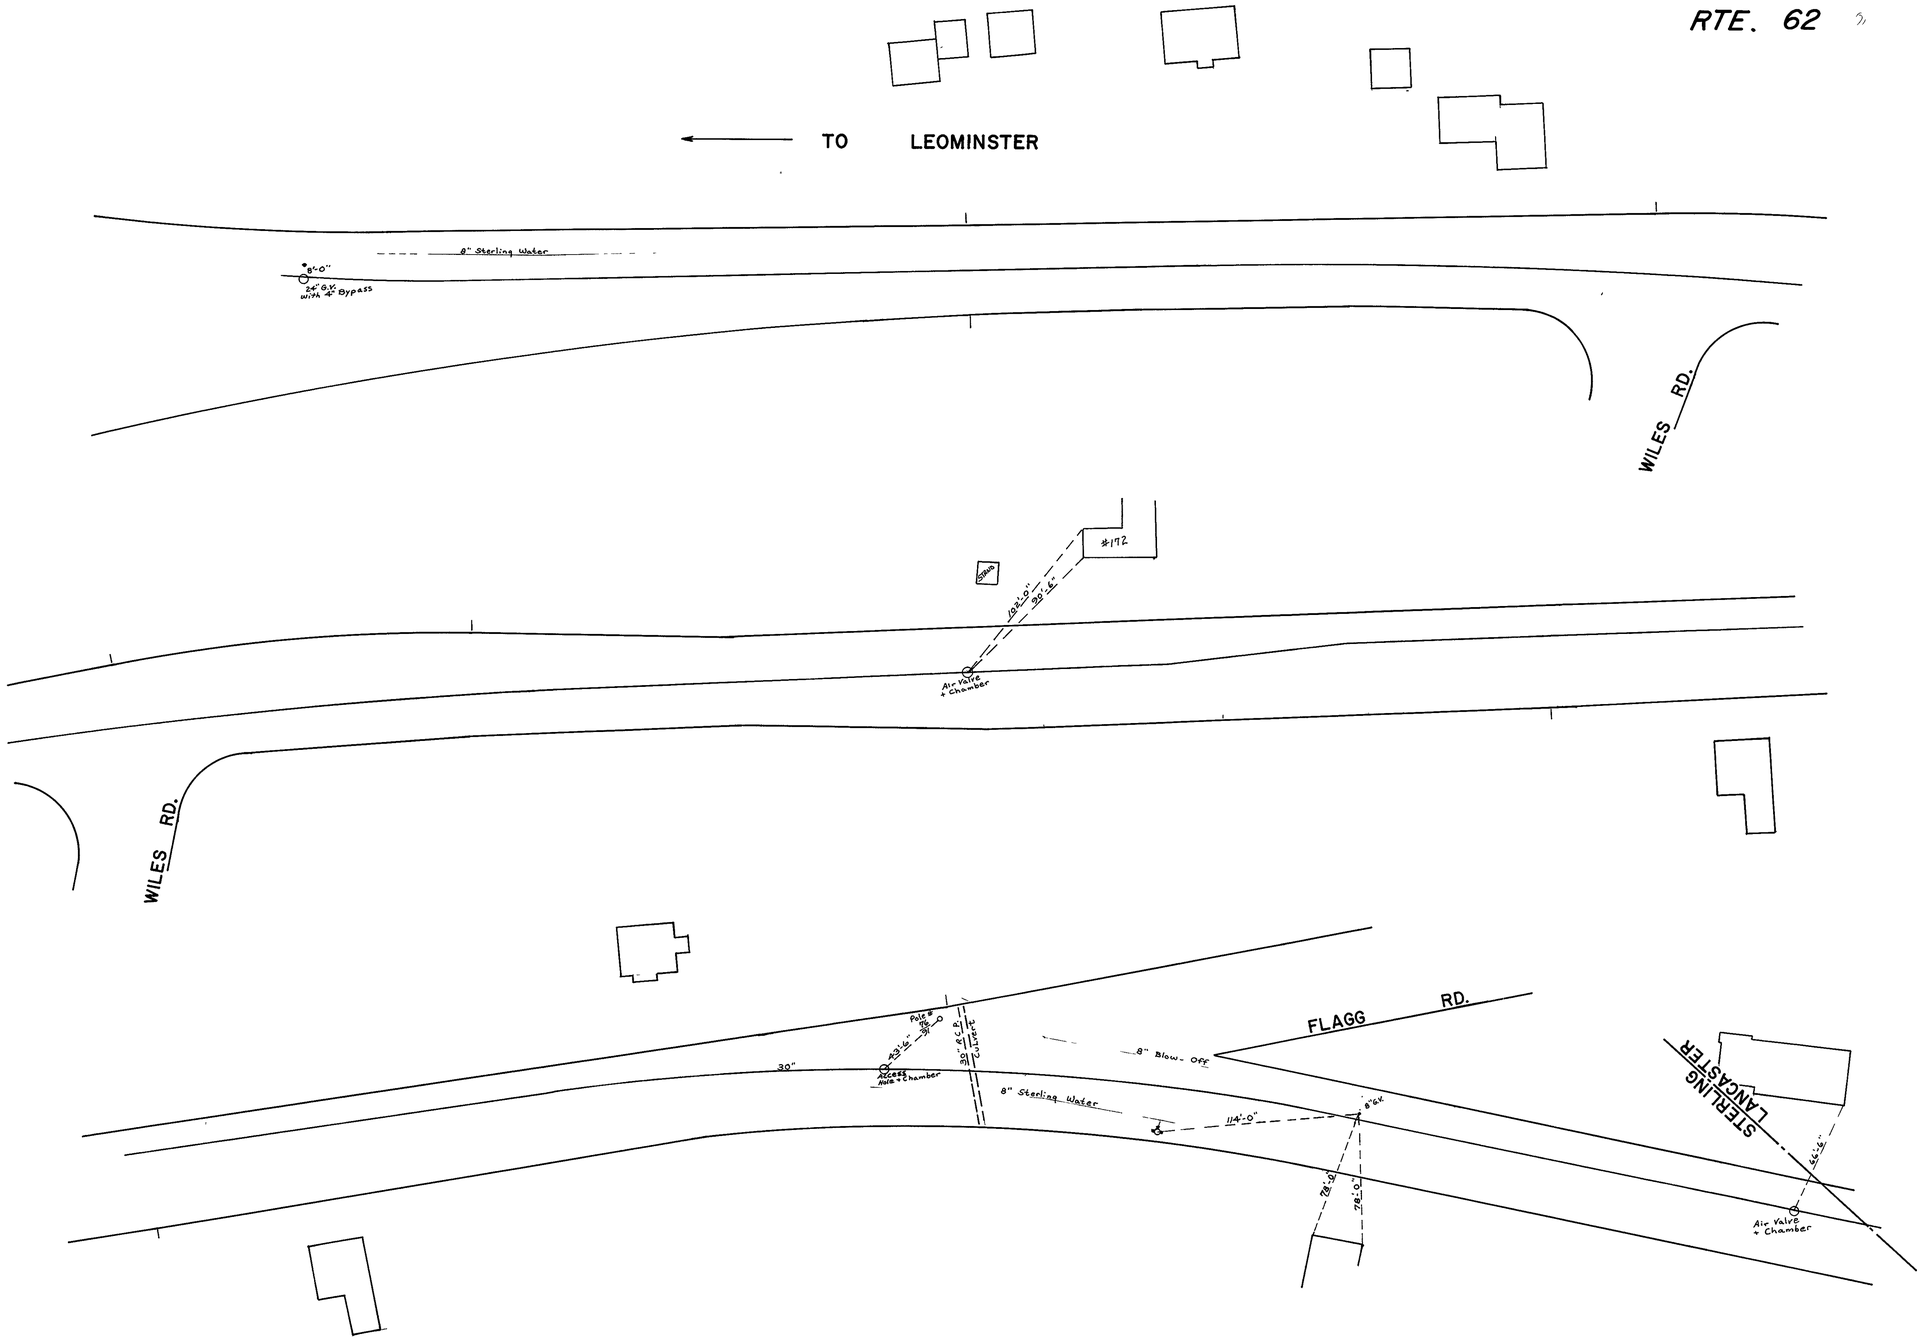
RTE. 62
TO LEOMINSTER
8" Sterling Water
8'-0"
24" G.V. with 4" Bypass
WILES RD.
#172
STAND
102'-0"
90'-6"
Air Valve + Chamber
WILES RD.
FLAGG RD.
Pole # 76
43'-6"
30" R.C.P. Culvert
30"
Access Hole + Chamber
8" Blow-Off
8" Sterling Water
114'-0"
8"G.V.
78'-0"
78'-0"
STERLING LANCASTER
66'-6"
Air Valve + Chamber

JUL 9 1976