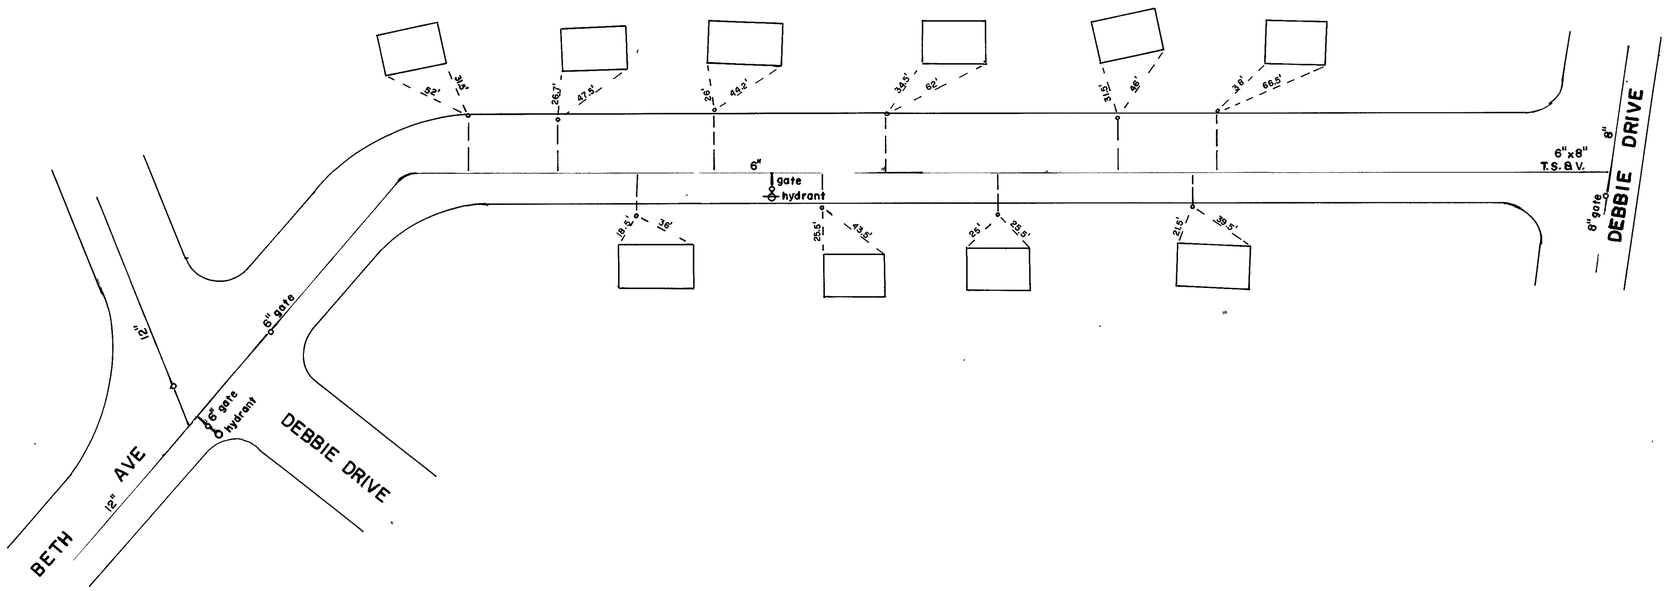
6"
gate
hydrant
6"x8"
T.S.&V.
8"
8" gate
DEBBIE DRIVE
6" gate
6" gate
hydrant
DEBBIE DRIVE
BETH AVE
12"