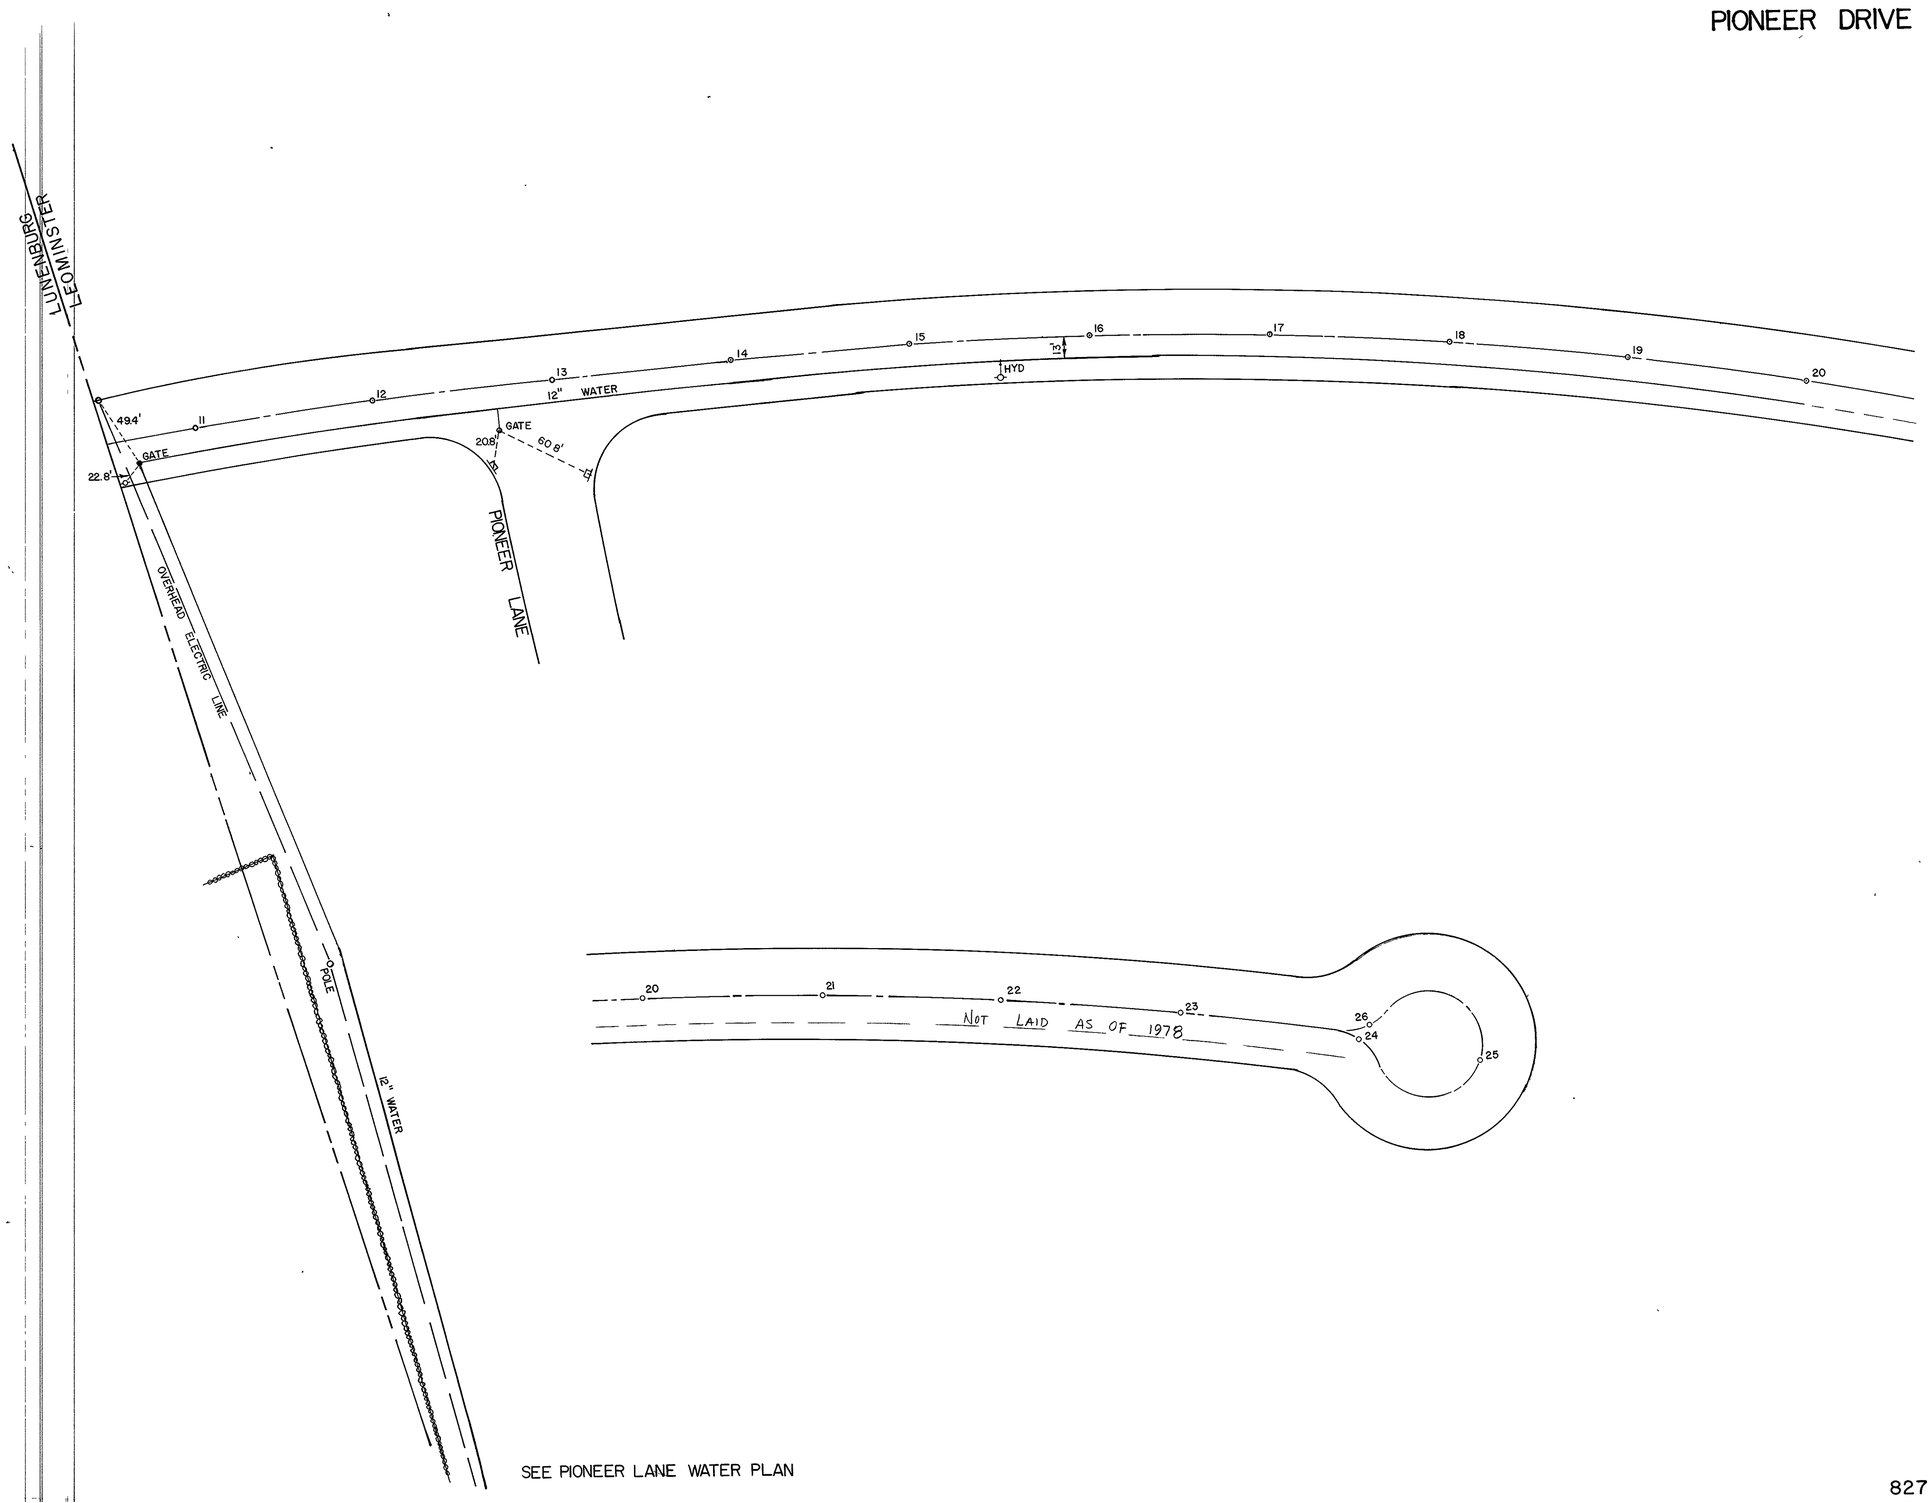

SEE PIONEER LANE WATER PLAN