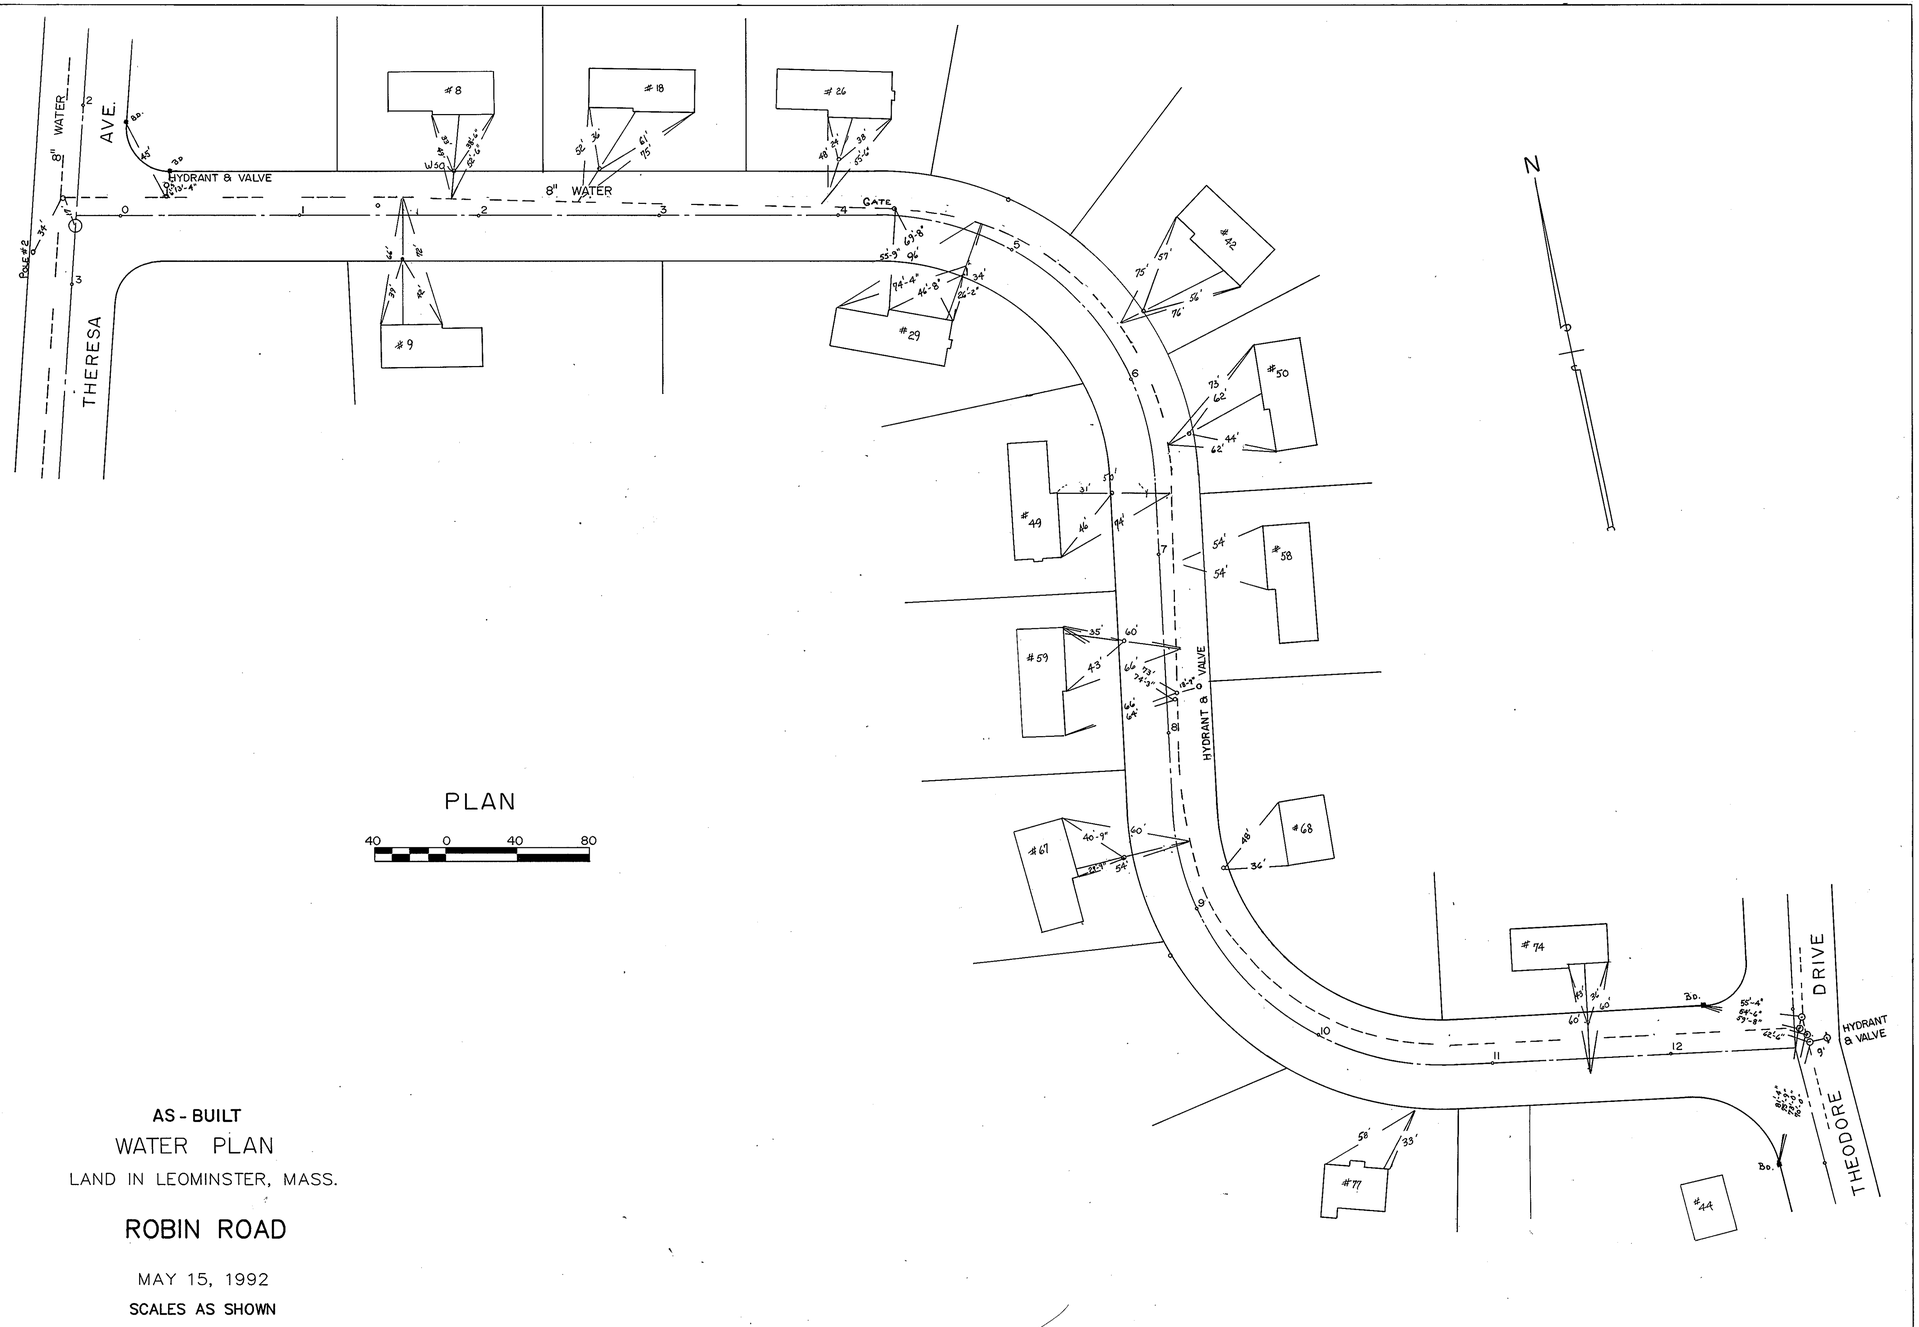

PLAN

40 0 40 80

AS - BUILT

WATER PLAN

LAND IN LEOMINSTER, MASS.

ROBIN ROAD

MAY 15, 1992

SCALES AS SHOWN

WHITMAN & BINGHAM ASSOCIATES, INC.
REGISTERED PROFESSIONAL ENGINEERS & LAND SURVEYORS
305 WHITNEY STREET – LEOMINSTER, MASSACHUSETTS 01453

904